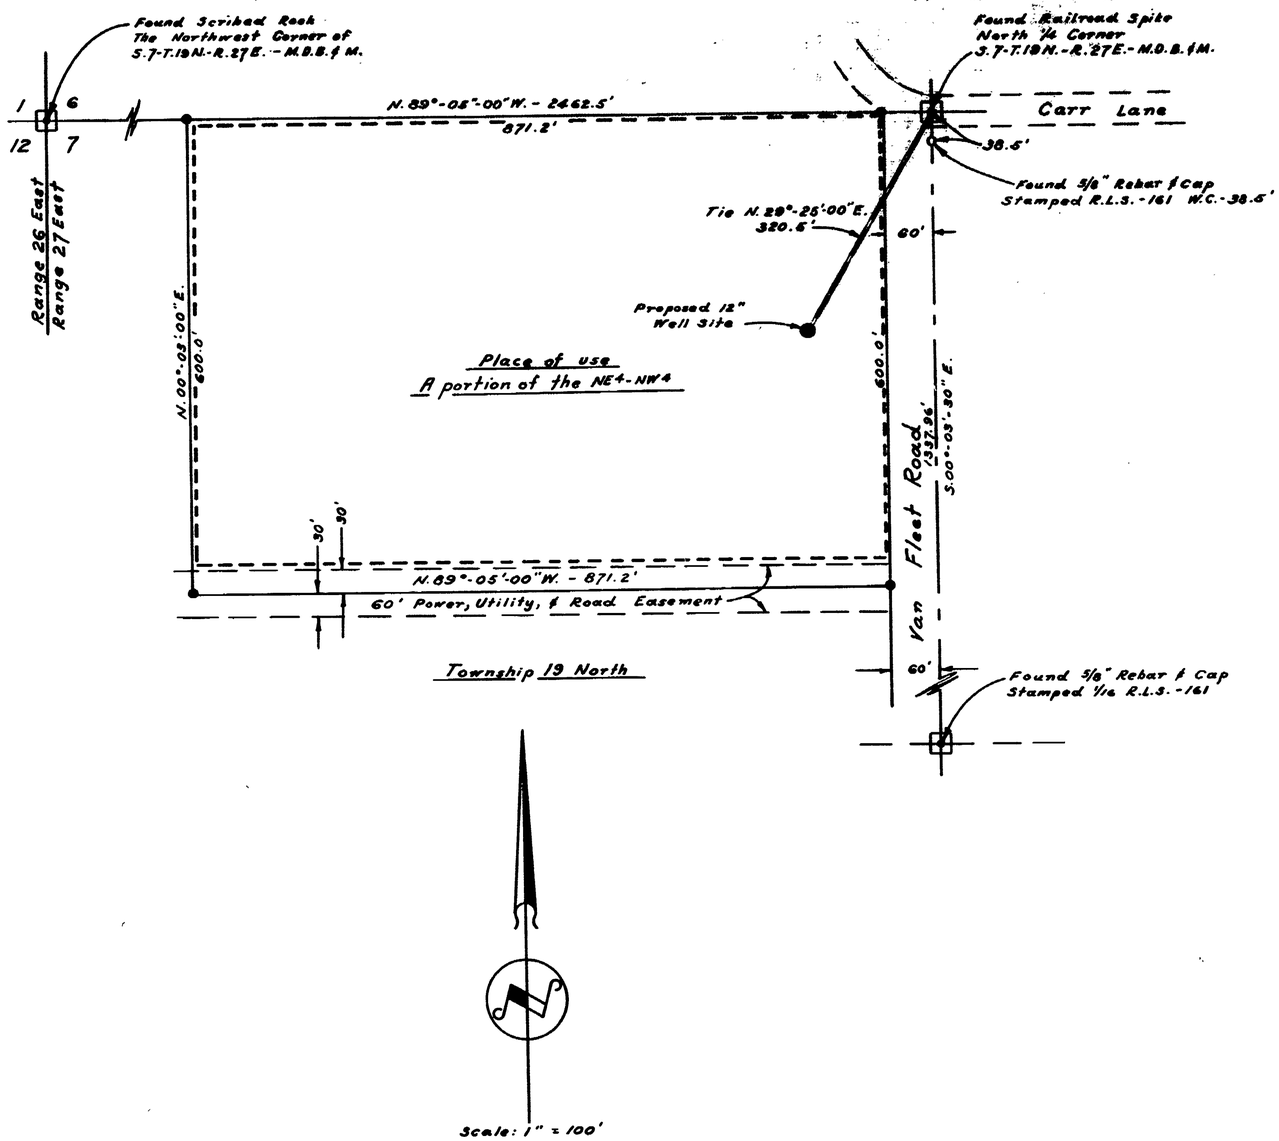


State of Nevada
County of Churchill } ss.

I, Lowell D. Emery, being first duly sworn, depose and say that this map, consisting of 1 Sheet, has been correctly drawn to the designated scale from field notes of a survey made by me, (or under my supervision and direction), between the 20th day of March, and the 22nd day of April, 1975; that it truly and correctly represents the proposed location and extent of the works used to divert water from an underground source, in Churchill County by,

Peggy Van Fleet
Applicant

for domestic & irrigation purposes. That the proposed point of diversion, the approximate location and size of the diverting channel, all reservoirs or basins, the location and names of all other works which will cross or connect with the proposed works, and the boundary of all lands, showing by 40-acre subdivisions the areas proposed to be irrigated, are fully and correctly designated thereon

Lowell D. Emery
Lowell D. Emery - R.L.S. - 330

Subscribed and sworn to before me this 24th day of April, 1975. Notary Public in and for Churchill County, Nevada.

Seal:

HELENE MEINICKE
Notary Public — State of Nevada
Churchill County
My Commission Expires Nov. 1, 1976

Helene Meinicke
Notary Public HELENE MEINICKE




34011
29343

FILED
APR 30 1975
STATE ENGINEER'S OFFICE

OFFICE
STATE ENGINEER
1975 APR 30 AM 11 17

OFFICE
STATE ENGINEER
1975 MAY 14 AM 10 58

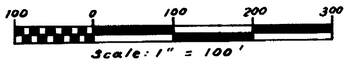Map to Accompany Application to Appropriate Water for Domestic & Irrigation Purposes; By Peggy Van Fleet from an Underground Source

| | |
|---|---|
| Drawn by: P.U.M.<br>Date: March 22, 1975<br>Scale: 1" = 100' | Surveyed by:<br>Lowell D. Emery - R.L.S.-1261<br>P.O. Box 84<br>Fallon, Nevada 89406 |

34011 29343