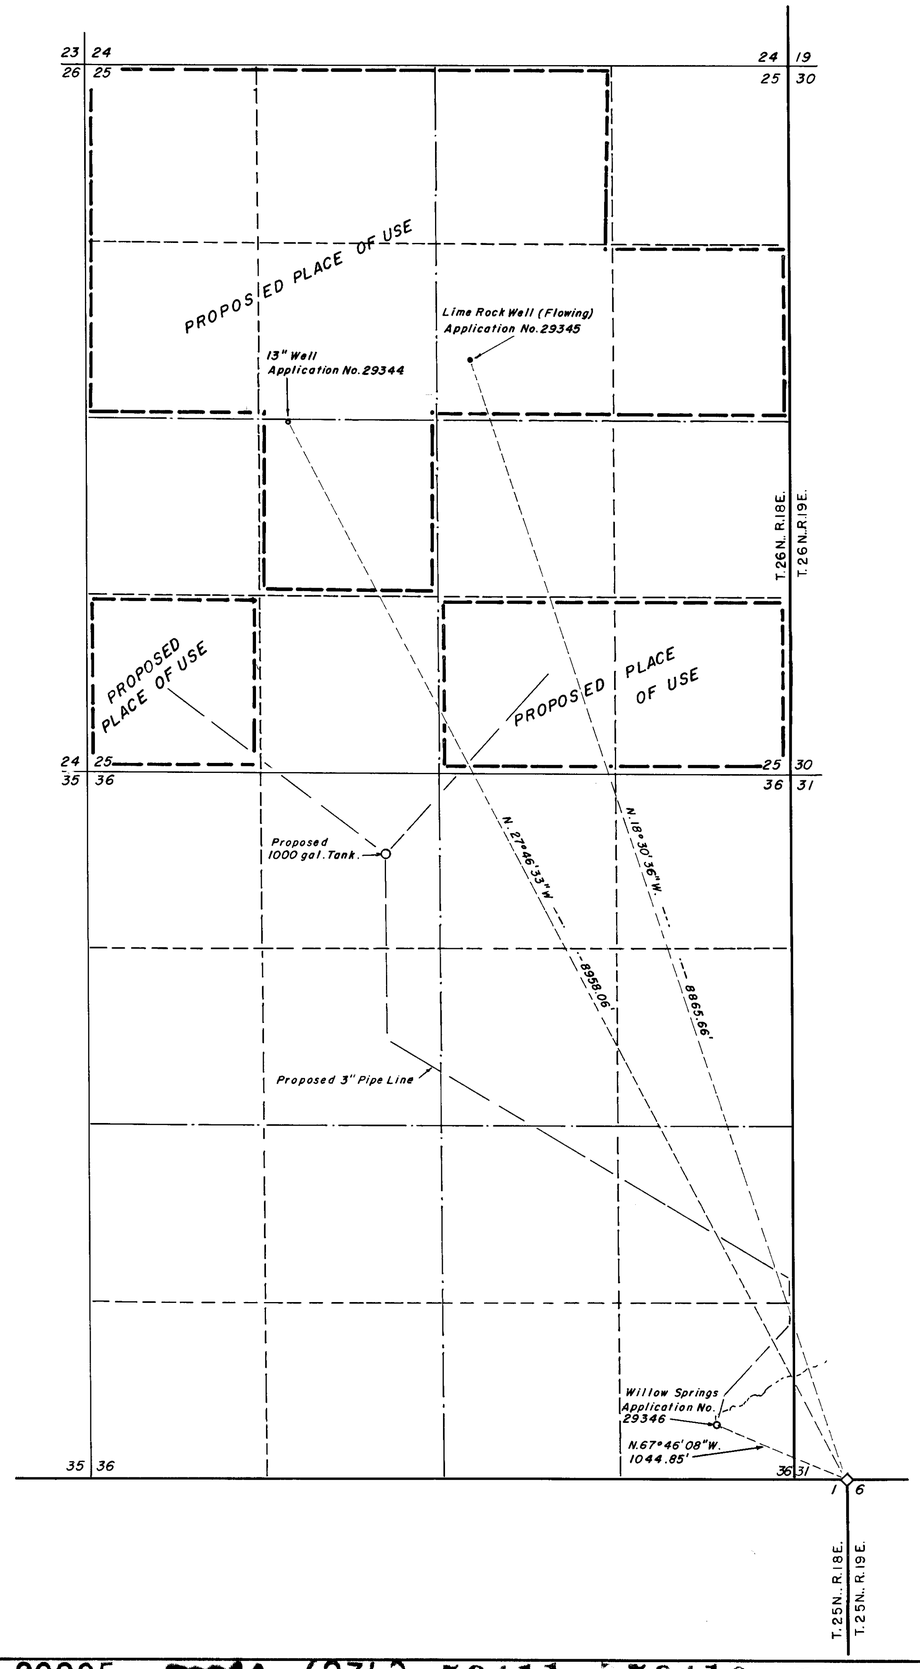

STATE OF NEVADA
CARSON CITY SS

I, William A. Reinken, being first duly sworn, depose and say that this map, consisting of one sheet, has been correctly drawn to the designated scale from field notes of a survey made by me on the 24th day of July, 1975; that it truly and correctly represents the location and works to be used to divert water from the designated sources in Washoe County, Nevada, by Claude E. Ferrel for Irrigation and domestic purposes.

That the points of diversion, location of the works used to divert the water are correctly designated hereon.

William A. Reinken
State Water Right Surveyor

Subscribed and sworn to before me this 28th day of July, 1975.

William M. Raymond
Notary Public in and for Carson City, Nevada.

OFFICIAL SEAL
WILLIAM M. RAYMOND
NOTARY PUBLIC - STATE OF NEVADA
CARSON CITY
My Comm. Expires Jan. 20, 1976

BEARING SOURCE LOCAL SURVEY DATA

SCALE IN FEET

0 400 800 1200 1600 2000 2400 2800 3200

CERTIFICATE ISSUED 22/0

FILED
JUL 28 1975

MAP
To Accompany Application to Appropriate Water for Irrigation and Domestic Purposes by
CLAUDE E. FERREL
from Willow Springs and two Underground Sources in Washoe County

80985 70964 69342 59411 59410 53327 29709 29346 29345 29344 — File Under