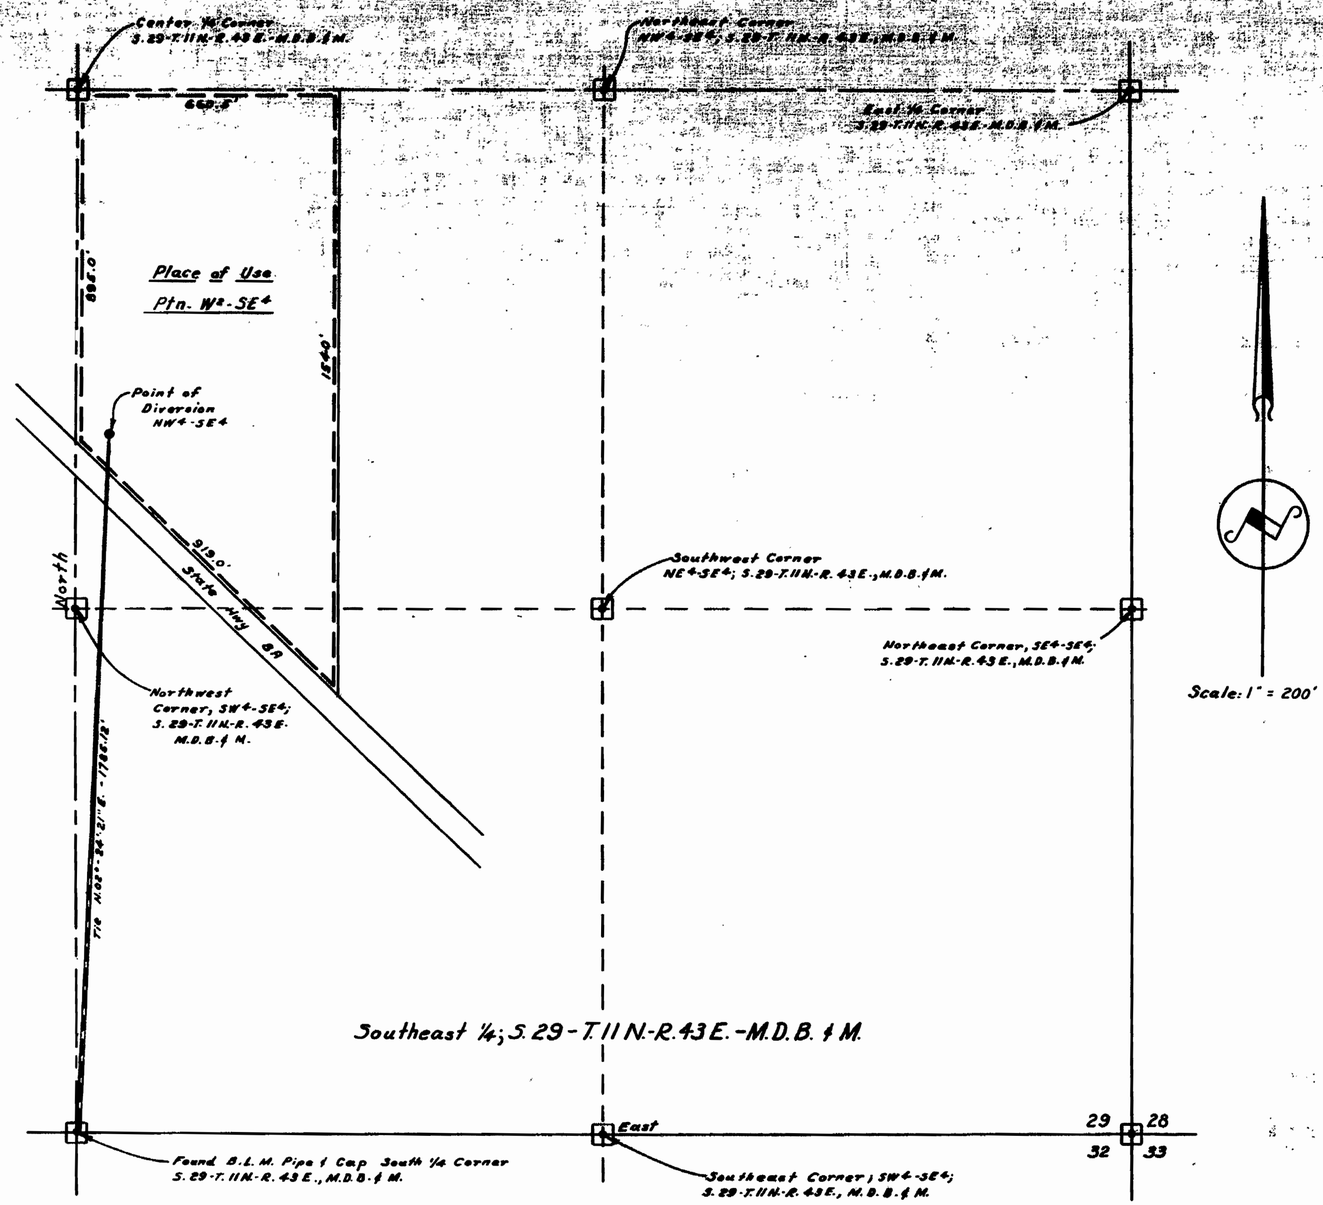

Scale: 1" = 200'

State of Nevada
County of Churchill } ss.

I, Lowell D. Emery, being first duly sworn, depose and say that this map consisting of 1 Sheet has been corectly drawn to the designated scale from field notes of a survey made by me (or under my supervision and direction), between the 15th day of Apr. and the 16th day of Apr., 1975; that it truly and correctly represents the proposed location and the extent of the works used to divert water from an underground source in Nye County, by Henry Williams for Irrigation and Quasi Municipal purposes. That the proposed point of diversion, the approximate location and size of the diverting channel, all reservoirs or basins, the location and names of all other works will cross or connect with the proposed works, and the boundary of all lands, showing by 40-acre subdivisions the area proposed to be irrigated, are fully and correctly designated thereon.

Lowell D. Emery
Lowell D. Emery - SWRS - 330

Subscribed and sworn to before me this 16th day of April, 1975. Notary Public in and for Churchill County, Nevada.

Seal:

James C. Blair II
Notary Public

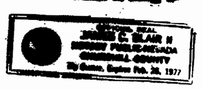

200 0 200 400 600 800
Scale: 1" = 200'

(Cert. 9268) 30897 issued FEB 08 1982

30897
29549

FILED
MAY 6 1975
STATE ENGINEER'S OFFICE

OFFICE
STATE ENGINEER
1975 MAY 6 AM 10 13

OFFICE
STATE ENGINEER
1975 APR 18 AM 8 31

Map to Accompany Application to Appropriate Water for Irrigation & Quasi Municipal Purposes
By: Henry Williams
From: An Underground Source

Drawn by: J.W.M.
Date: April 8, 1975
Scale: 1" = 200'

Surveyed by:
Lowell D. Emery - SWRS - 330
P.O. Box 84
Fallon, Nevada 89406

30897 29350 29349