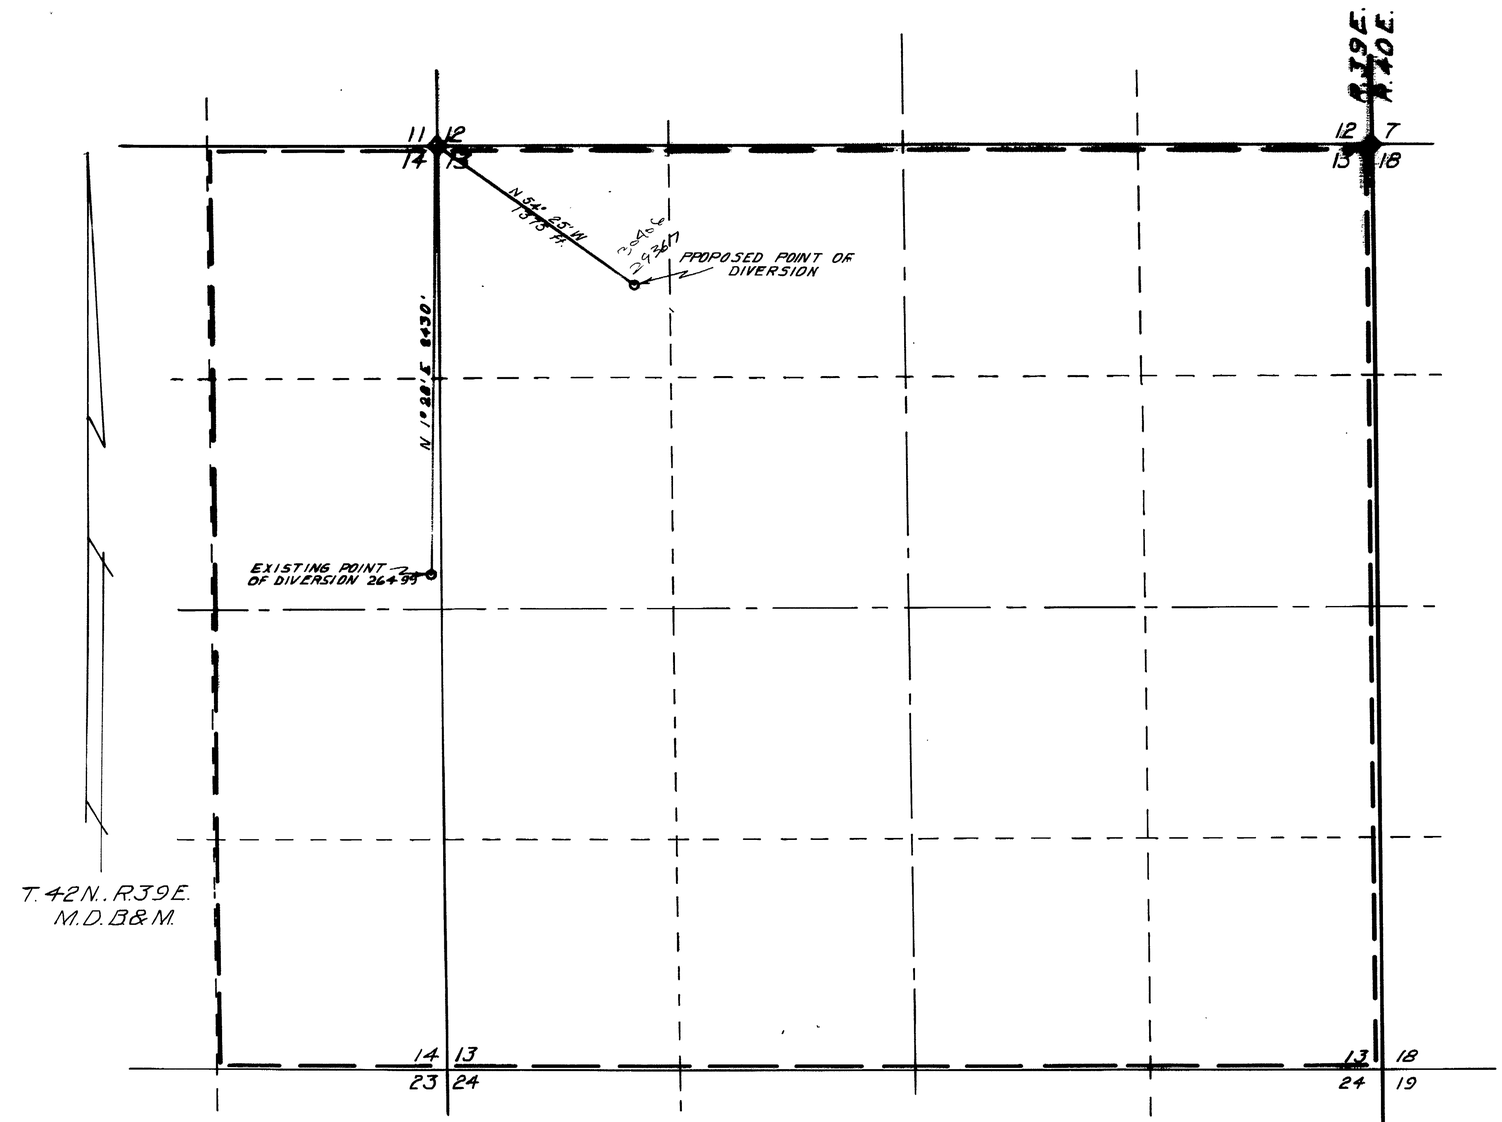

STATE OF NEVADA
COUNTY OF HUMBOLDT } SS

J. R. Caldwell being first duly sworn depose and say that this map consisting of sheets has been correctly drawn to the designated scale from field notes of a survey made by me or under my supervision and direction ON THE 25TH DAY OF APRIL 1975 that it truly and correctly represents the proposed location and extent of the works used to divert water from UNDERGROUND County by DONNELL RICHARDS & ALBERT PASQUALE for IRRIGATION & DOMESTIC

SHOWING BY 40-ACRE SUB-DIVISIONS THE LANDS TO BE IRRIGATED

REGISTERED LAND SURVEYOR STATE OF NEVADA
J. R. CALDWELL
No. 626

J R Caldwell
Surveyor

Subscribed and sworn to me this 25TH day of April 1975

Leadie Guy
Humboldt County Recorder

Scale 400'

400 0 400 800 1200 1600

FILED
MAY 5 1975
STATE ENGINEER'S OFFICE

OFFICE
STATE ENGINEER
1975 APR 30 AM 11 08

J. R. Caldwell
Winnemucca, Nevada

Job No 7547	By	Date
Survey	RWC	4/25/75
Calculations		
Drawing	JRC	4/25/75
Checked	RWC	4/26/75
Corrections		

MAP TO ACCOMPANY APPLICATION TO CHANGE THE POINT OF DIVERSION

FOR IRRIGATION & DOMESTIC
BY DONNELL RICHARDS & ALBERT PASQUALE
FROM UNDERGROUND
IN HUMBOLDT COUNTY, NEVADA

30406 29367