T32N. R.35E.
M.D.B.&.M.

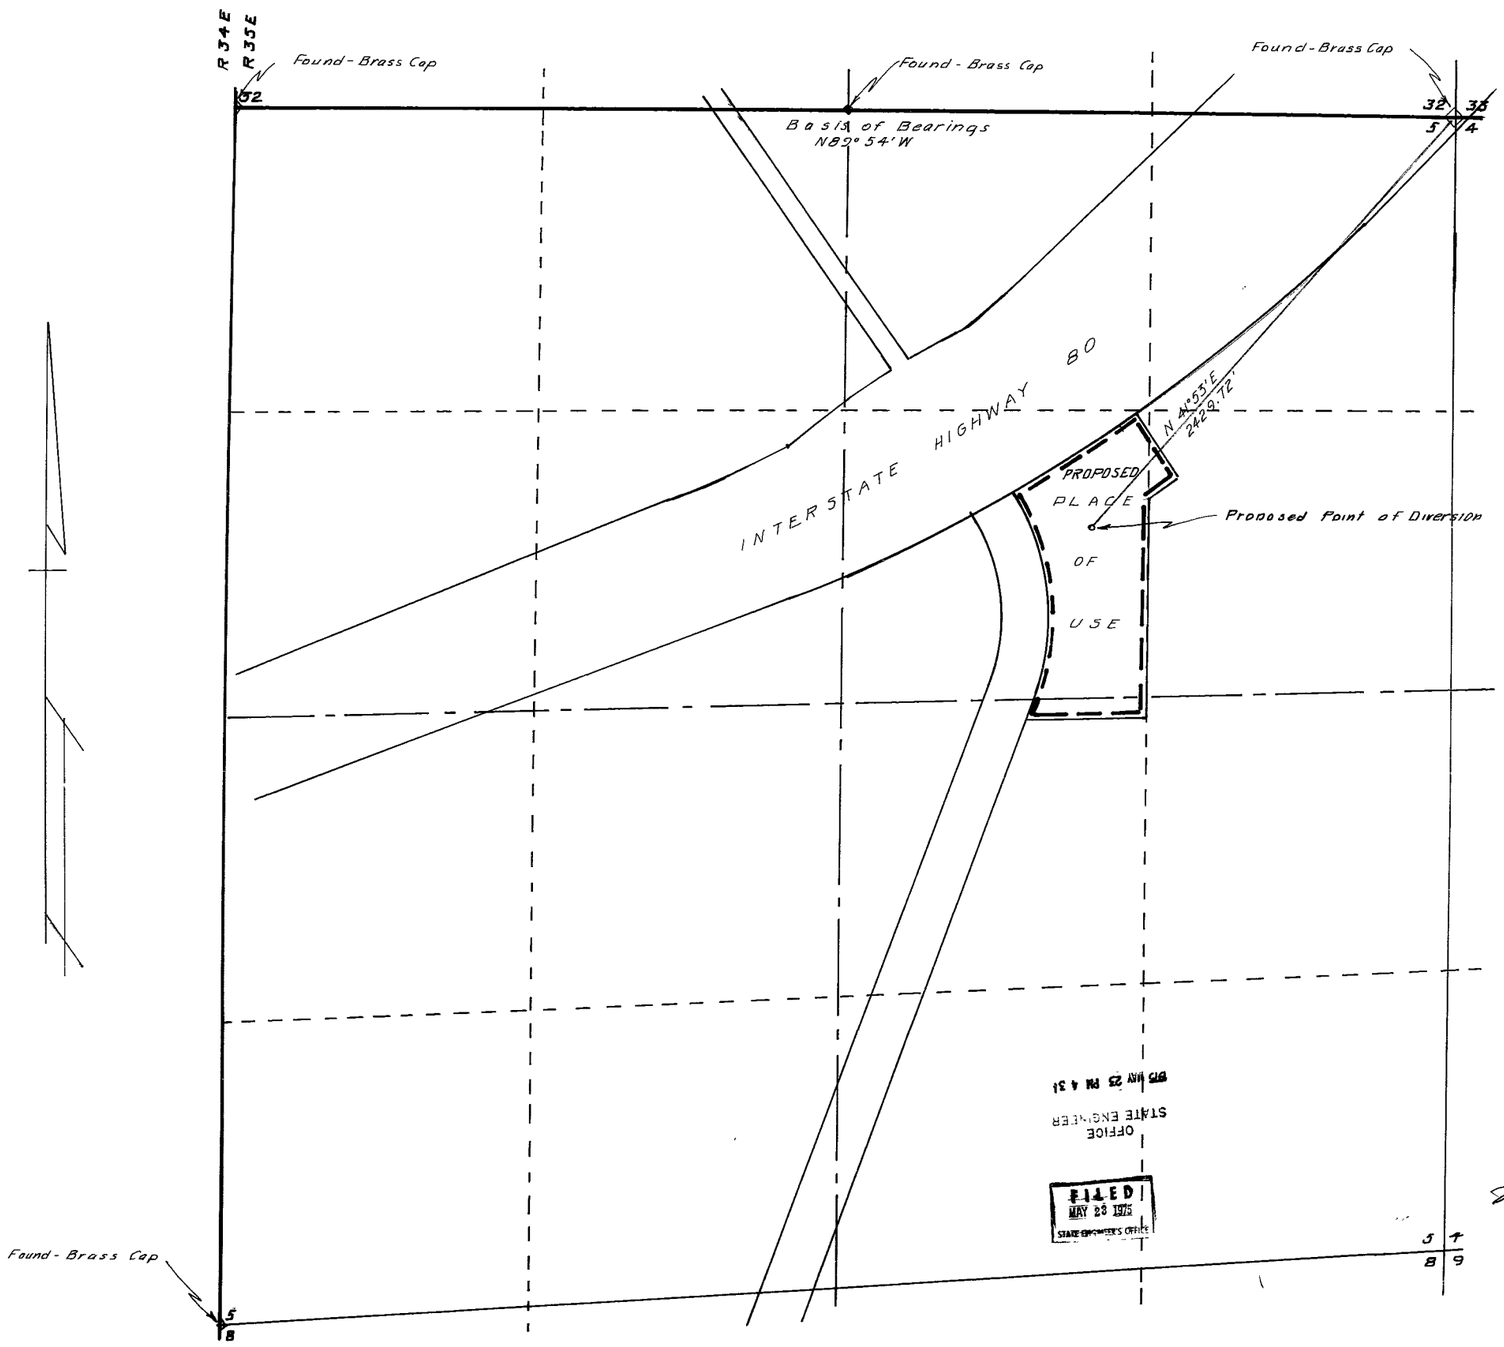

STATE OF NEVADA
COUNTY OF HUMBOLDT } S.S.

I, J R Caldwell, being first duly sworn, [illegible] has been correctly drawn to the designated scale from field notes of a survey made by (or under my supervision and direction) on the 22nd day of November 1971, that it truly and correctly represents the extent of the works used to divert water from underground in Pershing County, by Stuckey's for commercial purposes. That the proposed point of diversion, the location and size of the diverting channel, all reservoirs and basins, location and description of all measuring devices, and the boundary of all lands

and the location and names of all other works or streams which are crossed by or connected with said works are fully and correctly designated thereon

J R Caldwell
State Water Right Surveyor No 276

REGISTERED LAND SURVEYOR STATE OF NEVADA
J R CALDWELL
No. 626

Subscribed and sworn to before me this 22nd day of [illegible] 1975

Geraldine Tuel
Humboldt County Recorder

NOTE:
EXISTING PLACE OF USE IS THE SAME EXCEPT R.34E.

9064 7-6-77

Scale 1" = 300'

300 0' 300' 600 900 1200

OFFICE
STATE ENGINEER
1975 MAY 23 PM 4 31

FILED
MAY 23 1975
STATE ENGINEER'S OFFICE

D9407

MAP
TO ACCOMPANY APPLICATION
CHANGE THE POINT OF DEVERSION
AND THE PLACE OF USE

BY STUCKEY'S
FROM UNDERGROUND
FOR COMMERCIAL USE
IN PERSHING COUNTY NEVADA

29407