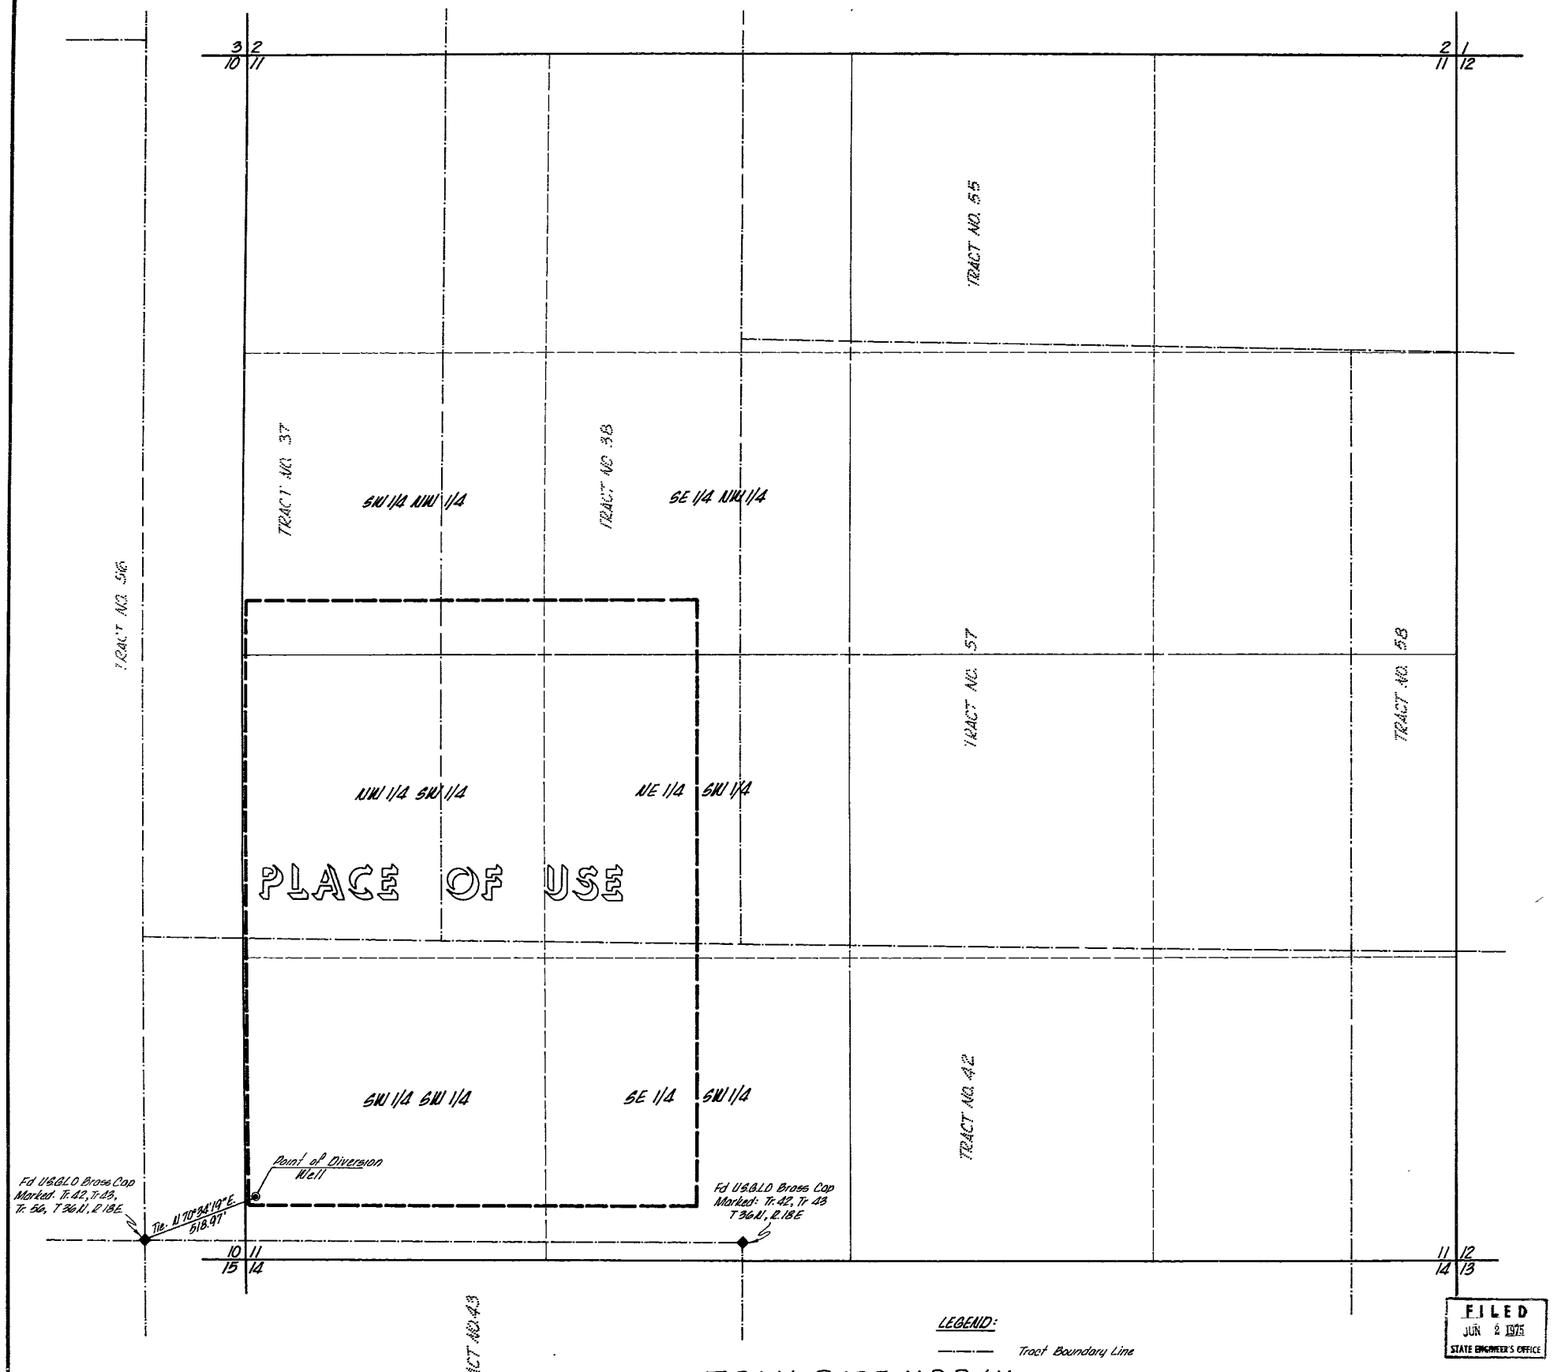

LEGEND:

——— Tract Boundary Line

BASIS OF BEARINGS:

Map to accompany Proof of Beneficial Use - Application No. 18902 Filed May 7, 1965 (ie North line of Tract No. 48 - @ 89°15'00"E)

STATE OF NEVADA
COUNTY OF WASHOE ss

I, RICHARD W. ARDEN, being first duly sworn, do hereby depose and say that this map, consisting of one sheet, has been correctly drawn to the designated scale from field notes of a survey made by me or under my supervision and direction, on the 27th day of May, 1975, that it truly and accurately represents the proposed location and extent of works used to divert water from an underground source in Washoe County, Nevada by MELVIN A STEVENSON, for Irrigation and Domestic Purposes, that the proposed point of diversion, the location of all other works, that the boundaries of all other lands, showing by 40-acre subdivisions, the area proposed to be served are fully and correctly designated hereon.

RICHARD W. ARDEN
State Water Right Surveyor No 307

Subscribed and sworn to before me, a Notary Public, in and for the County of Washoe, State of Nevada, on this 27th day of May, 1975

NOTARY PUBLIC

CAROL ANN ADAMS
Notary Public — State of Nevada
Washoe County
My Commission Expires June 25, 1975

500 0 300 600 900
Scale: 1"=300'

FILED
JUN 2 1975
STATE ENGINEER'S OFFICE

1975 JUN 2 PM 4 42

29412

MAP
TO ACCOMPANY APPLICATION
TO APPROPRIATE WATER
FOR IRRIGATION & DOMESTIC PURPOSES
BY MELVIN A. STEVENSON
FROM AN UNDERGROUND SOURCE
IN WASHOE COUNTY, NEVADA

sea ENGINEERS - ARCHITECTS - PLANNERS
950 INDUSTRIAL WAY
SPARKS, NEVADA 89431

JOB NO. 75082
MAY, 1975
RWA / DPW

29412