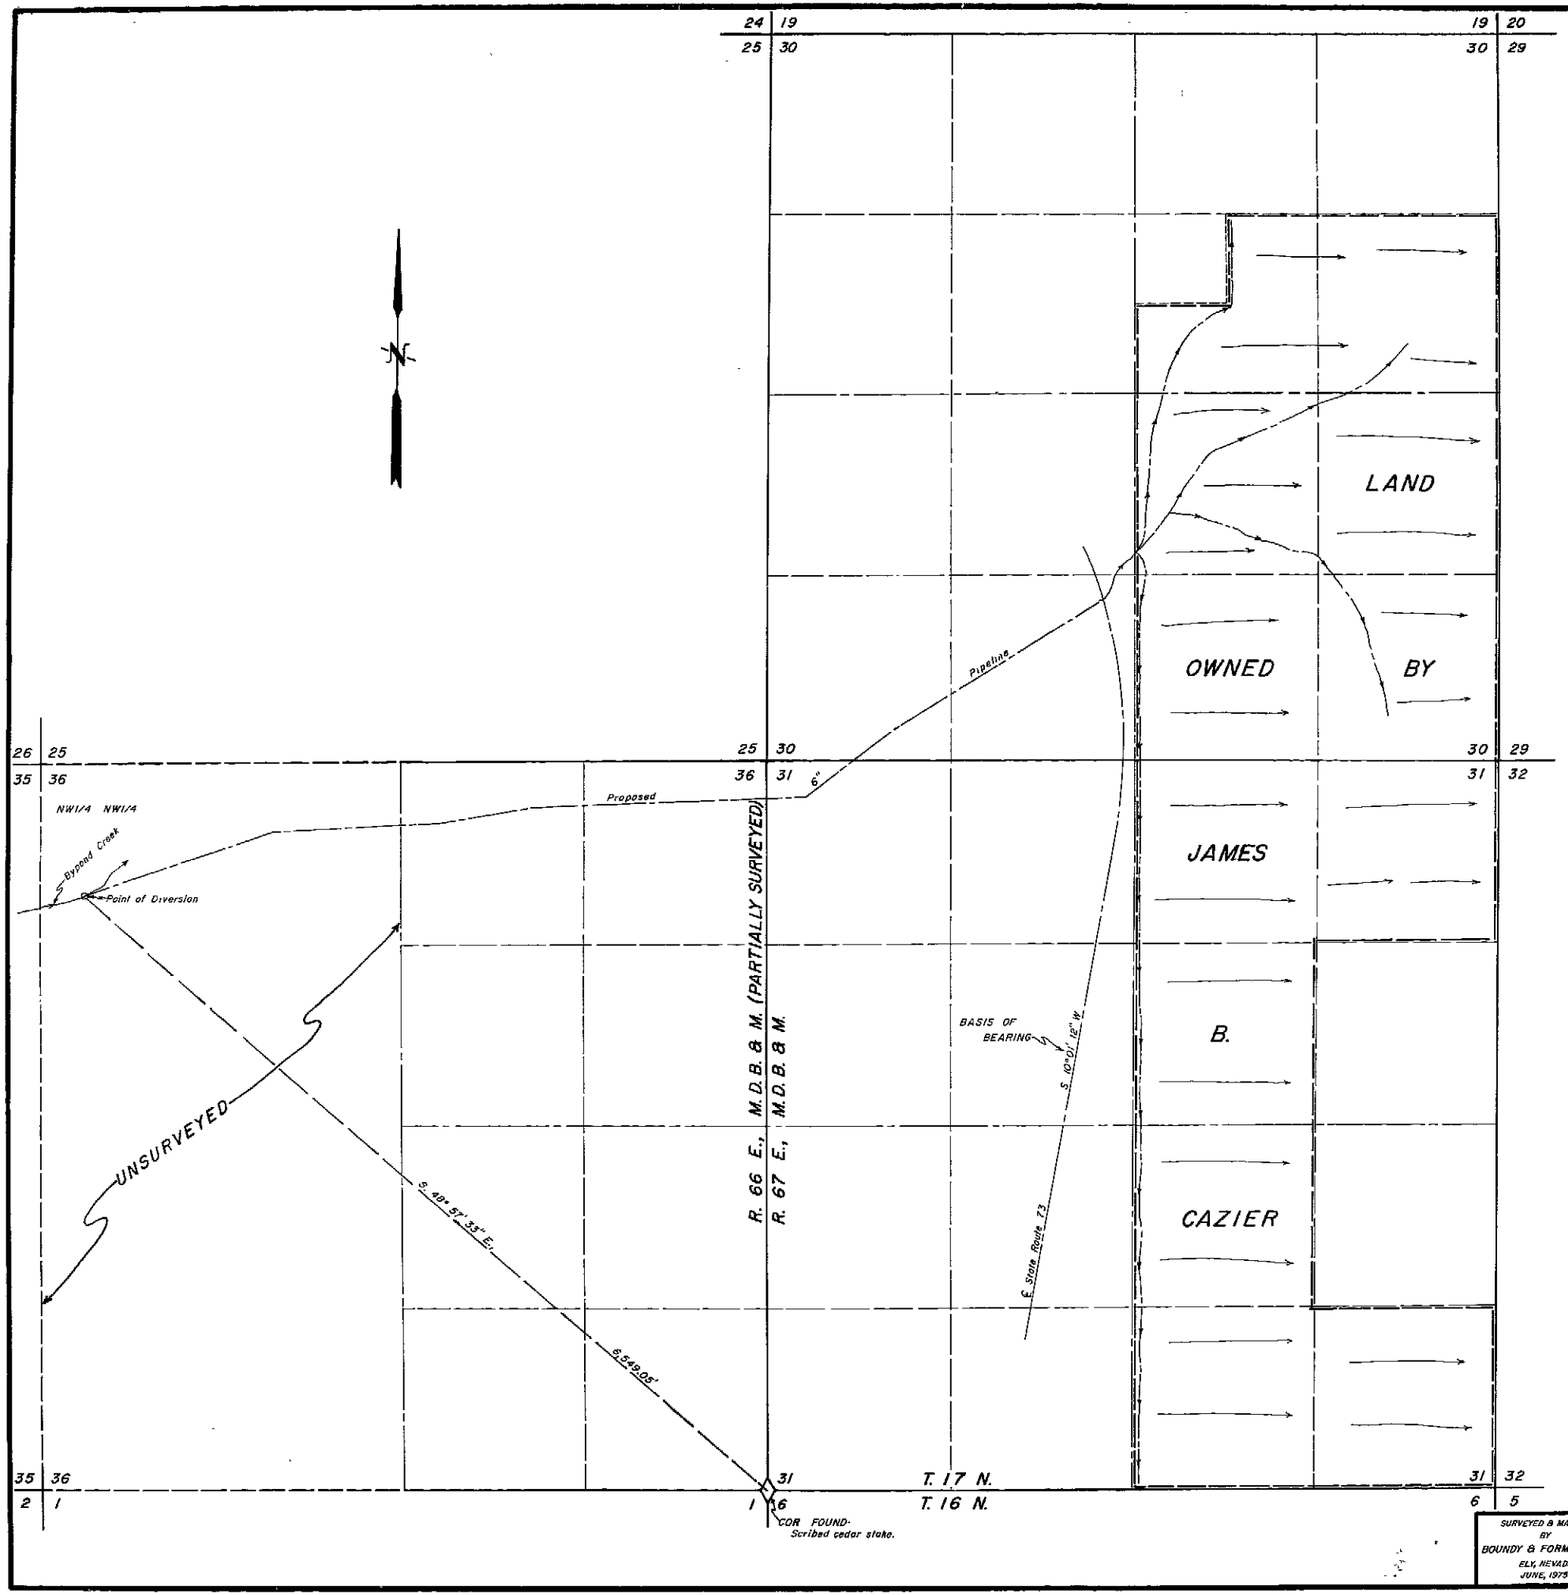

STATE OF NEVADA }
County of White Pine } ss

I, Richard W Forman, being first duly sworn, depose and say that this map, consisting of one sheet, has been correctly drawn to the designated scale from field notes of a survey made by me between the 3rd day of June, and the 6th day of June, 1975, that it truly and correctly represents the proposed location and extent of the works used to divert water from Bypond Creek, in White Pine County, by James B Cazier for Irrigation and Domestic purposes That the proposed point of diversion, the approximate location and size of the diverting channel, all reservoirs or basins, the location and names of all other works which will cross or connect with the proposed works, and the boundary of all lands, showing by 40-acre subdivisions the areas proposed to be irrigated, are fully and correctly designated hereon

Richard W Forman
State Water Right Surveyor

Subscribed and sworn to before me this 11th day of June, 1975

Marcia Forman
Notary Public in and for White Pine County, Nevada

MARCIA FORMAN
Notary Public - State of Nevada
White Pine County
Commission Expires Feb. 11, 1978

FILED
JUN 13 1975
STATE ENGINEER'S OFFICE

0 500 1000 1500 2000
SCALE 1" = 500'

29435

MAP TO ACCOMPANY
APPLICATION TO APPROPRIATE WATER

FOR IRRIGATION & DOMESTIC

BY JAMES B. CAZIER

FROM BYPOND CREEK

SURVEYED & MAPPED
BY
BOUNDY & FORMAN INC.
ELY, NEVADA
JUNE, 1975

29435