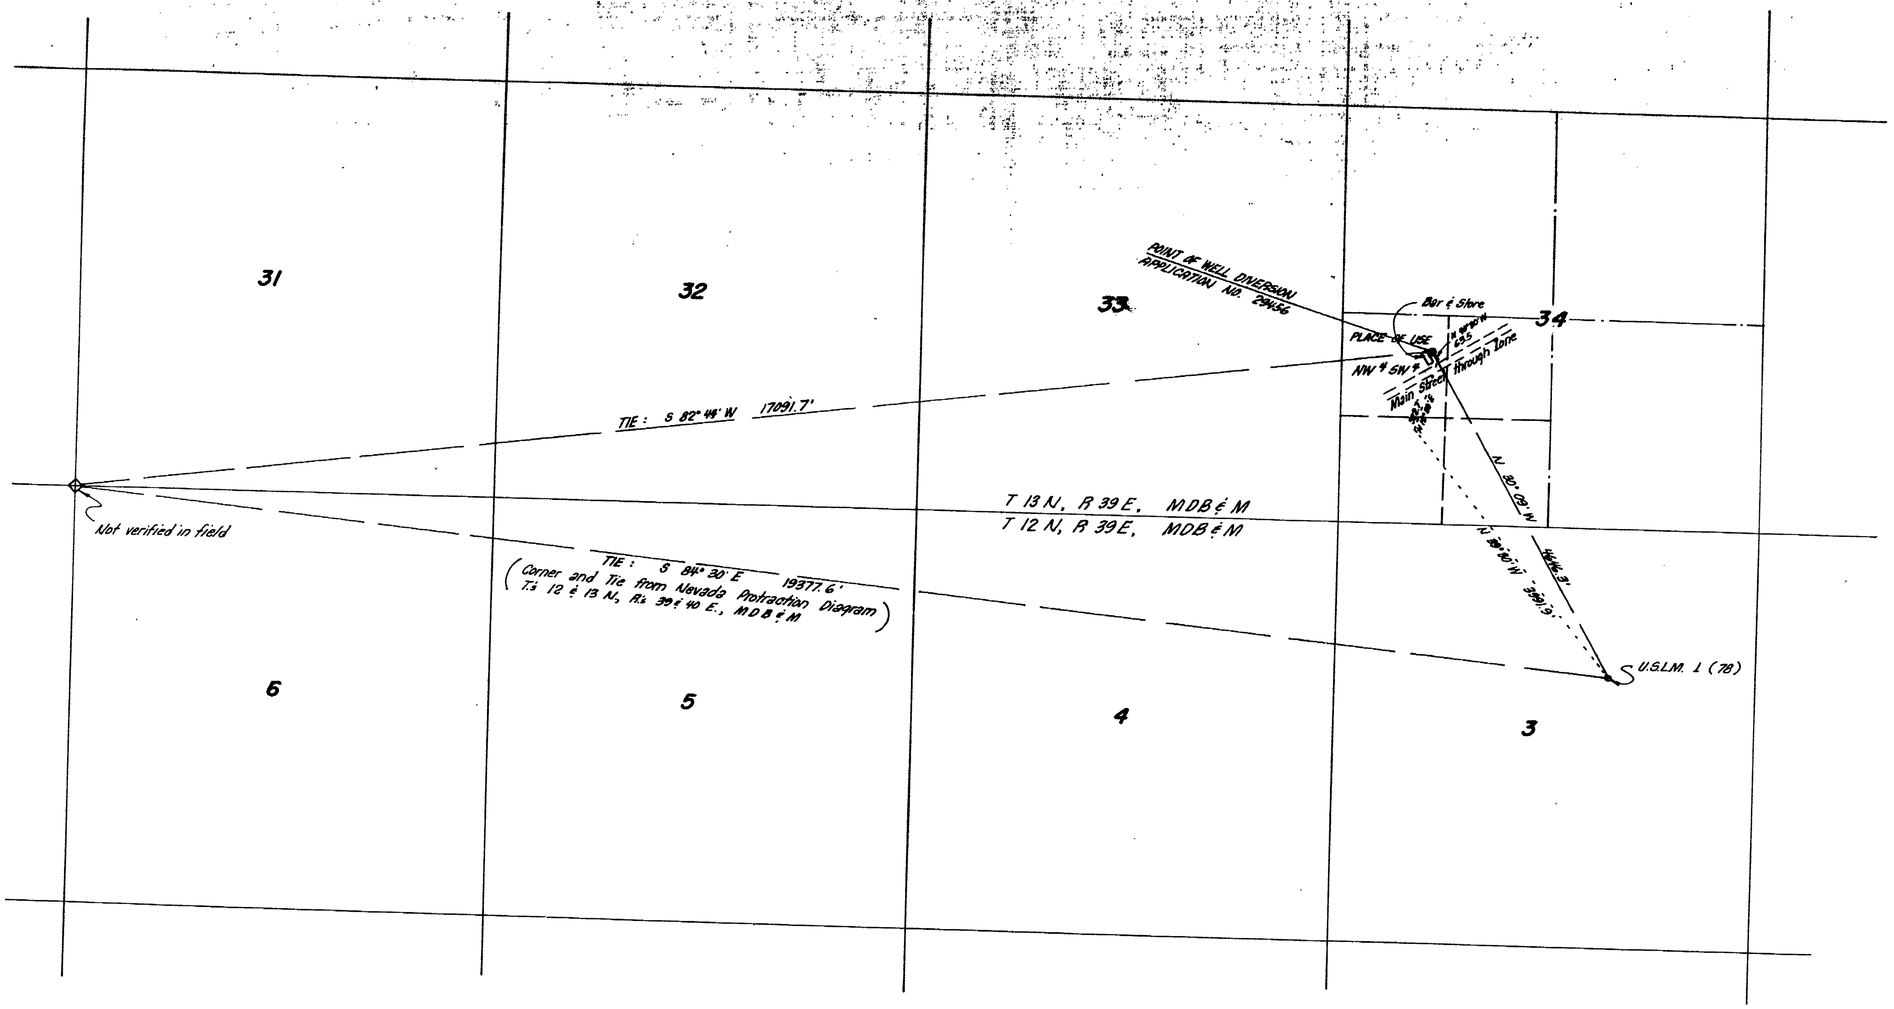


I, E. P. Osgood, Jr., being first duly sworn, depose and say that this map, consisting of 1 sheet, has been correctly drawn to the designated scale from field notes of a survey made by me on June 29, 1975; that it truly and correctly represents the proposed location and extent of the works used to divert water from underground sources in Nye County, by Bartley H. and Lily E. O'toole for domestic and commercial use. That the proposed point of diversion, the approximate location and size of the diverting channel, all reservoirs or basins, the location and names of all other works which will cross or connect with the proposed works, are fully and correctly designated thereon.

E. P. Osgood, Jr.
E. P. Osgood, Jr.

Subscribed and sworn to before me this 21st day of July 1975. Notary Public in and for Washoe County, Nevada.

MARVIN HAMRICK
Notary Public — State of Nevada
Washoe County
My Commission Expires May 8, 1977

Marvin Hamrick
Notary Public

Basis of Bearings:
Magnetic Variation = 18°

N

0 1000 2000 3000 4000 5000

SCALE 1" = 1000'

FILED
AUG 6 1975
STATE ENGINEER'S OFFICE

OFFICE
STATE ENGINEER
1975 AUG 6 PM 4 06

29456

MAP TO ACCOMPANY
APPLICATION TO APPROPRIATE WATER
FOR DOMESTIC AND COMMERCIAL USE BY

**BARTLEY H. and LILY E. O'TOOLE**

FROM UNDERGROUND SOURCES
NYE COUNTY, NEVADA

APPLICATION NO. 29456

JULY 1975 : E.P. OSGOOD, JR. : ST. WTR. RT. SUR. 294

29456