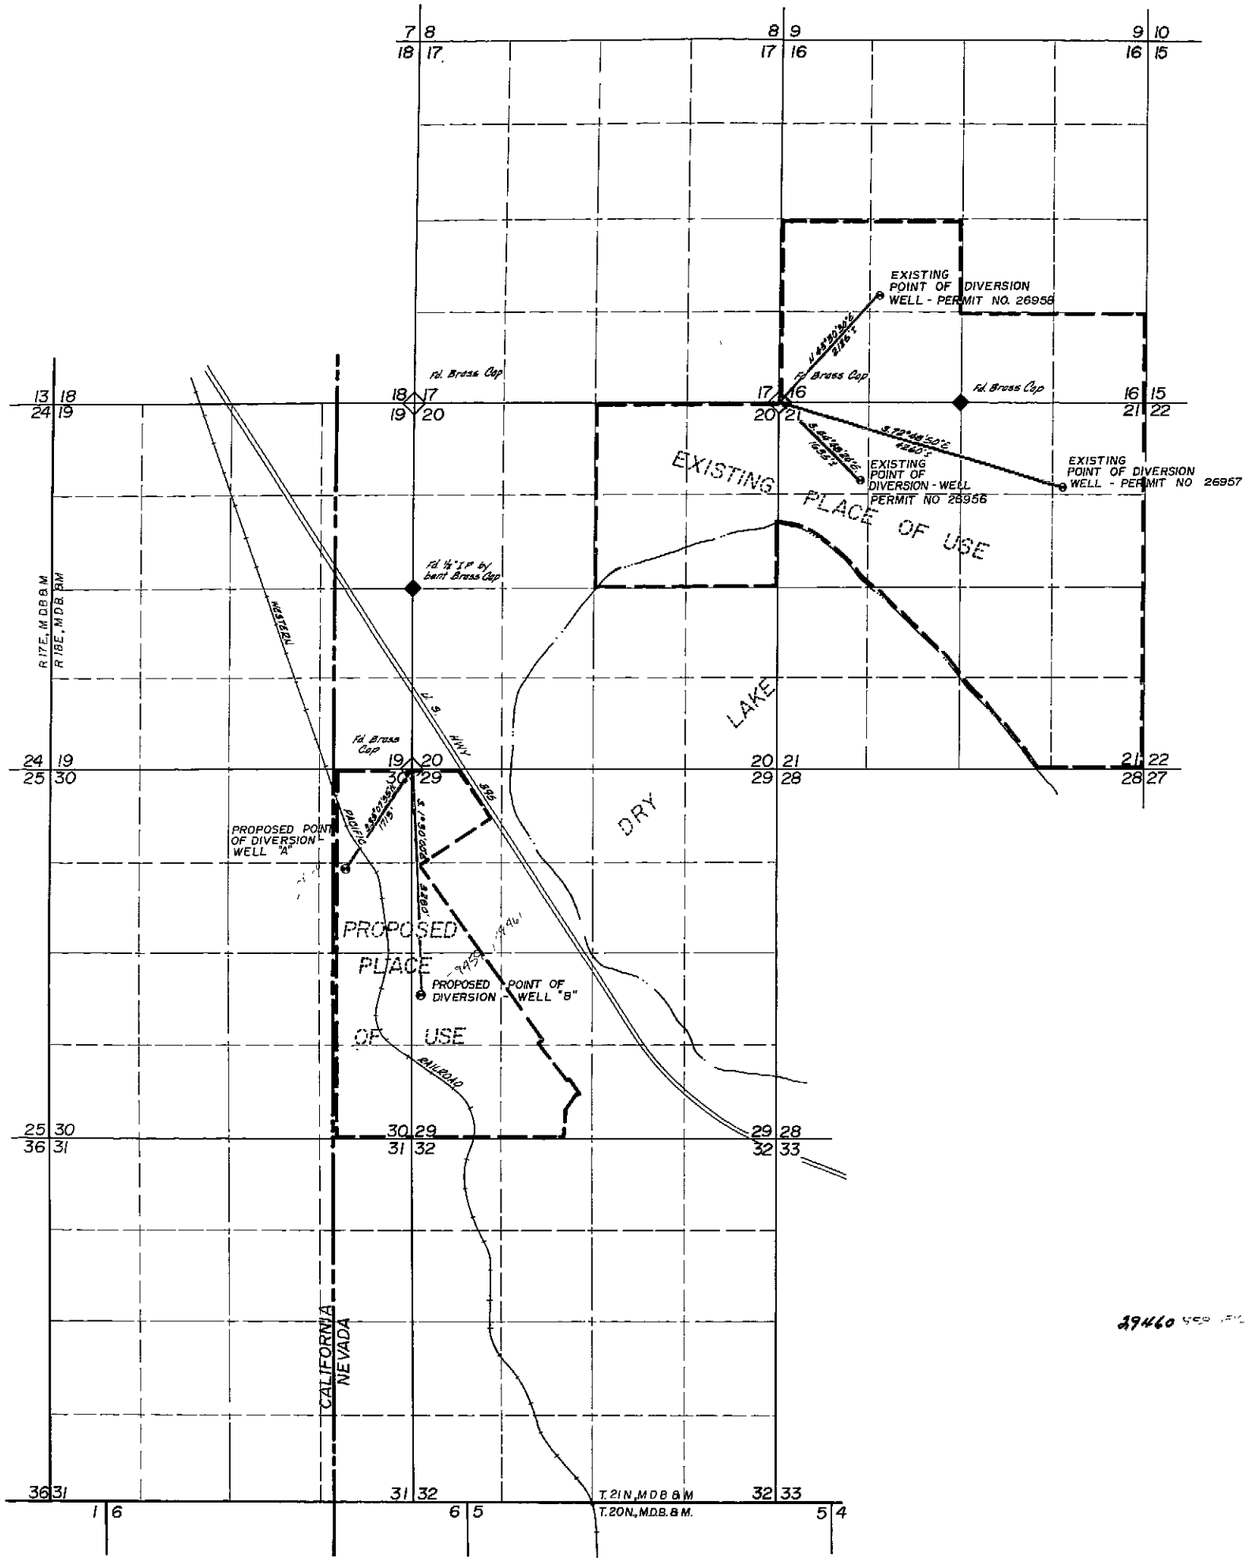

Basis of Bearings: South line of SW ¼ of Section 16, T 21N, R 18E, M.D.B.&M (i.e. N 89° 27' 03" E)
East line of SE ¼ Sec 19, T. 21N, R 18E, M.D.B.&M (i.e. N 0° 29' 47" E.)

STATE OF NEVADA
COUNTY OF WASHOE ss

I, RICHARD W. ARDEN, being first duly sworn, depose and say that this map, consisting of one sheet, has been correctly drawn to the designated scale from field notes of a survey made by me or under my supervision and direction, between the 28th day of Apr, 1975, and the 23rd day of June, 1975; that it truly and correctly represents the proposed extent and location of the place of use of water heretofore appropriated under Permits No 26956, 26957, and 26958, from an underground source, for quasi-municipal and domestic purposes. That the points of diversion, proposed place of use, the location and names of all other works, and the boundary of all lands, showing by 40-acre subdivisions the areas proposed to be served, are fully and correctly designated thereon

RICHARD W. ARDEN
STATE WATER RIGHT SURVEYOR #307

Subscribed and sworn to before me this 23 day of June, 1975.

NOTARY PUBLIC

CAROL ANN ADAMS
Notary Public State of Nevada
Washoe County
My Commission expires June 25 1975

SCALE 1" = 1000'

29460 SUBSTITUTE NO 9941 ISSUED 4-6-82

1975 JUN 23 P.M. 4 51

FILED
JUN 23 1975
STATE ENGINEER'S OFFICE

MAP
TO ACCOMPANY APPLICATION
TO CHANGE PLACE OF USE
AND POINT OF DIVERSION
UNDER PERMITS NO. 26956, 26957, 26958
BY COLD SPRINGS DEVELOPMENT CORP.
WASHOE COUNTY, NEVADA

sea ENGINEERS-PLANNERS ASSOCIATES
950 Industrial Way
Sparks, Nevada

JOB NO. 75108
DATE 6/13/75
DR. RML

29461 29460 29459