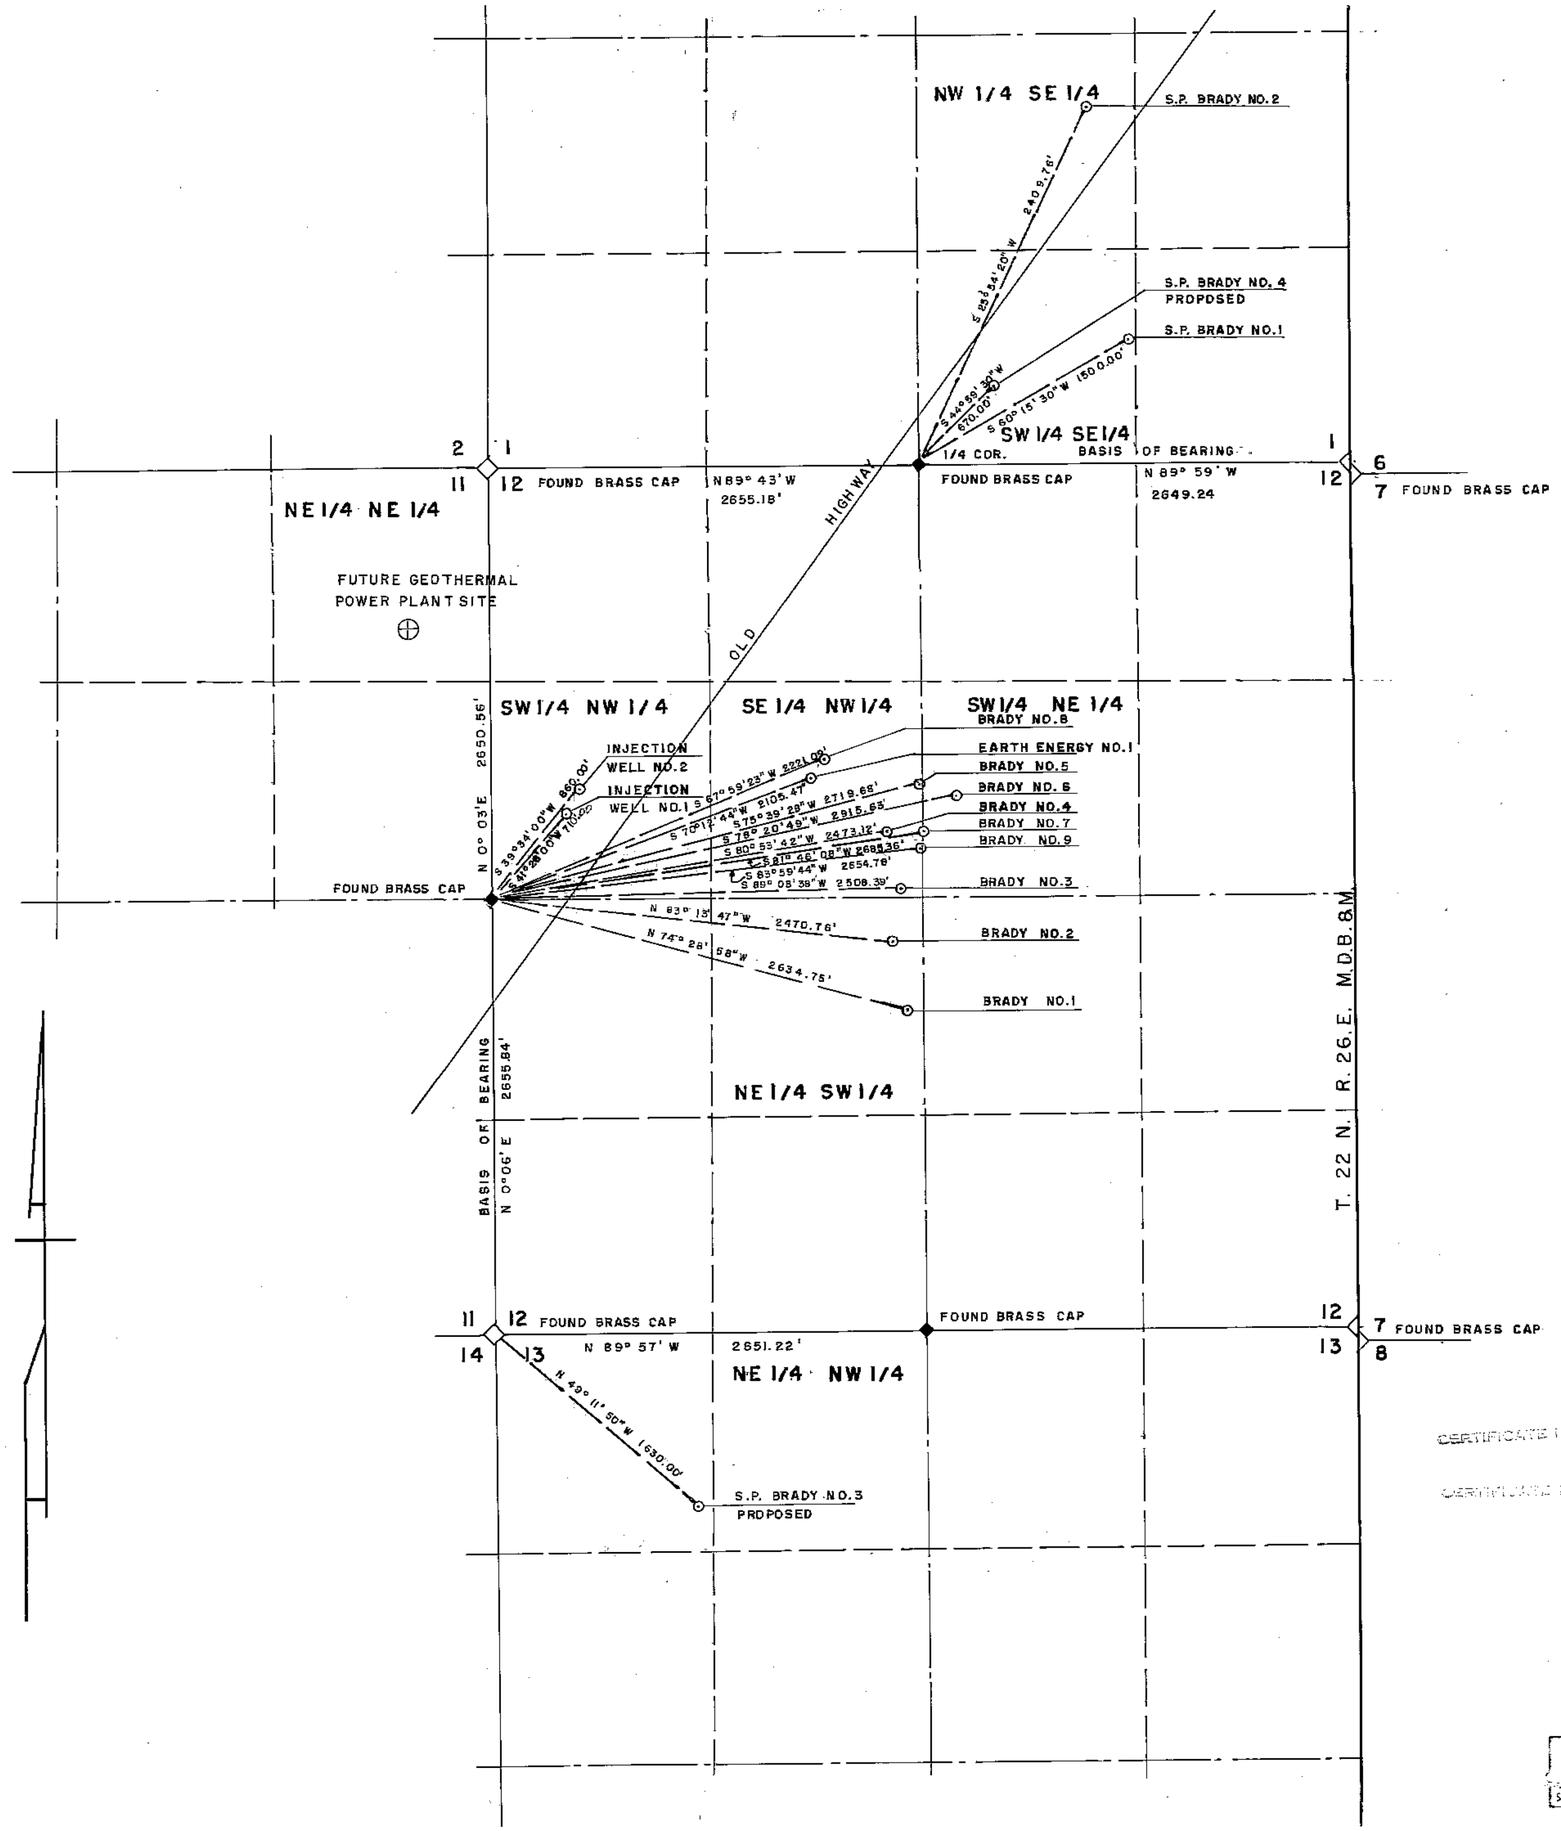

STATE OF NEVADA }
CARSON CITY } s.s.

I, Walter G. Reid, being first duly sworn, depose and say that this map, consisting of one sheet, has been correctly drawn to the designated scale from field notes of a survey made by me on the 22 of May 1975 that it truly and correctly represents the proposed locations and extent of the works used to divert water from underground source in Churchill County, by Pacific Geothermal Power Company, Inc., Magma Power Company, Magma Energy, Inc., Pacific Geothermal Food Desiccation Research Institute, Nevada International Geothermal and Solar Research Institute, Geothermal Energy Systems Research Institute, B.C. McCabe Jr. and Donald Brooks, a Copartnership for industrial purposes. That the proposed point of diversion and return, the location of the powerhouse, the approximate size and capacity of the diverting conduit, and the location and names of all works or streams which are crossed by or connected with said, works, are fully and correctly designated hereon.

Walter G. Reid
State Water Right Surveyor.

Subscribed and sworn to before me this 26th day of June 1975.

GLADYS E. ANDERSON
Notary Public — State of Nevada
Carson City
My Commission Expires July 2, 1977

Gladys E. Anderson

CERTIFICATE NO. 10559 ISSUED JAN 28 1983

CERTIFICATE NO. 10560 ISSUED JAN 28 1983

SCALE = 1" = 500'

0 250' 500' 1000' 1500' 2000' 2500'

29506-13

MAP TO ACCOMPANY APPLICATION TO
APPROPRIATE WATER FOR INDUSTRIAL PURPOSES BY:
PACIFIC GEOTHERMAL POWER CO. INC.
MAGMA POWER COMPANY,
MAGMA ENERGY INC.,
PACIFIC GEOTHERMAL FOOD DESICCATION RESEARCH INSTITUTE,
NEVADA INTERNATIONAL GEOTHERMAL AND SOLAR RESEARCH INSTITUTE
GEOTHERMAL ENERGY SYSTEMS RESEARCH INSTITUTE
B.C. MCCABE, JR. AND DONALD BROOKS, A COPARTNERSHIP
FROM UNDERGROUND SOURCES

86095T 86094T 84739T 84738T 83627T 83626T 82541T 82539T 81734T 81735T 80787T 80785T 79798T 79797T 78228T 78226T 76948T 76947T 76198 76197 75521T 75517T 74155T 74151T 72715T 72714T 71084T 71082T 69831T 69830T 69829T 69828T 69827T 68692T 68691T 67413T 67412T
66329T 66328T 29513 29512 29511 29510 29509 29508 29507 29506