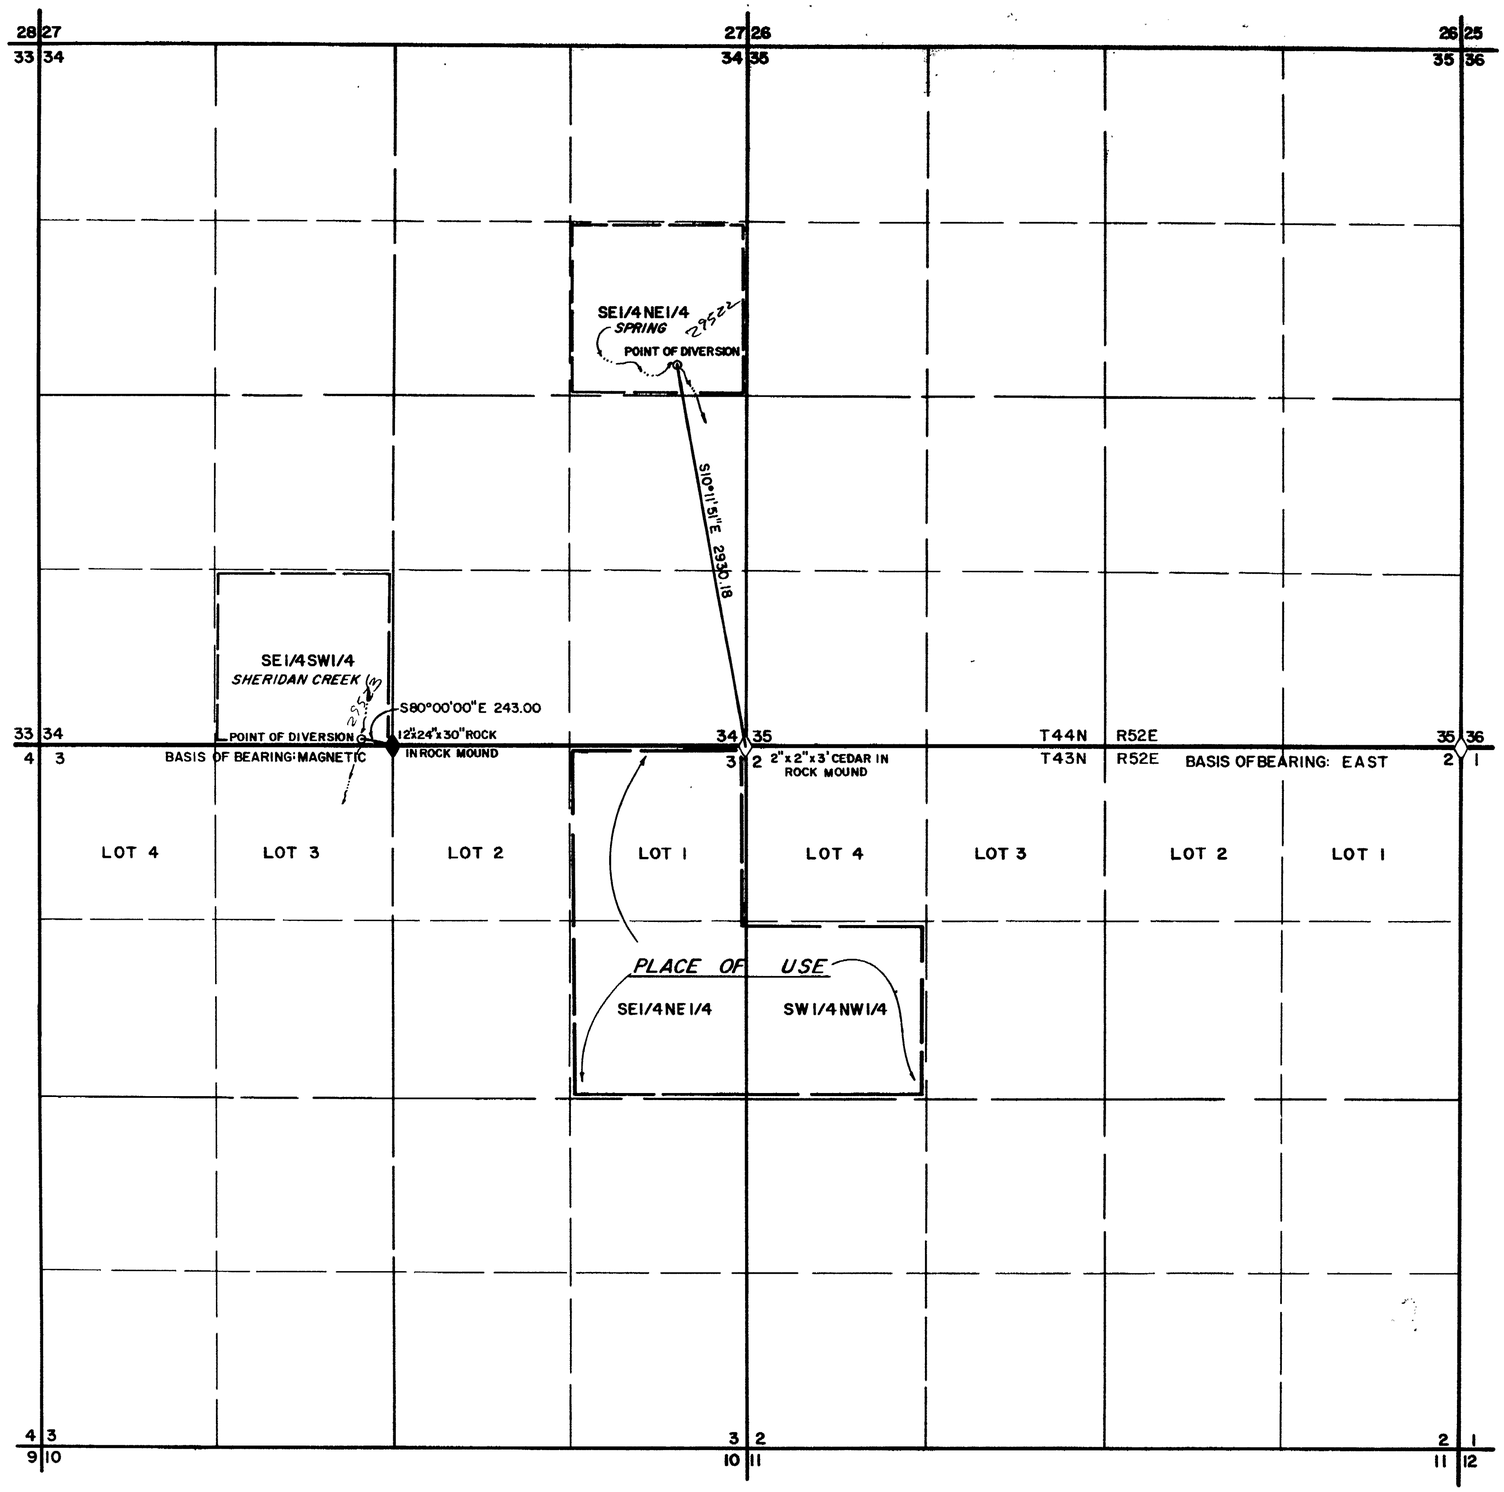

State of Nevada
County of Elko } S.S.

I, Alan S. Boyack, being first duly sworn, depose and say that this map consisting of one sheet, has been correctly drawn to the designated scale from field notes of a survey made under my supervision and direction, between the 18th day of JUNE and the 19th day of JUNE, 1975 that it truly and correctly represents the proposed location and extent of the works used to divert water from SHERIDAN CR.& NO.NAME SPRING in ELKO COUNTY by LOUIS KONCHER, STANLEY ZUNINO, PAUL URGEL, SAN RAFAEL MINING CO.INC. for DOMESTIC AND MILLING purposes. That the proposed point of diversion, the approximate location and size of the diverting channel, all reservoirs or basins, the location and names of all other works which will cross or connect with the proposed works, and the boundary of all lands, showing by 40 acre subdivisions the areas proposed to be irrigated, are fully and correctly designated thereon.

Alan S. Boyack
State Water Rights Surveyor No. 358

Subscribed and sworn to before me this 26 day of June, 1975

Sylma West
Notary Public in and for ELKO COUNTY, NEVADA

SYLMA WEST
Notary Public - State of Nevada
Elko County, Nevada
Commission Expires April 9, 1977

SCALE 1"=600'
0 300 600 1200 1800 2400 3000

OFFICE
STATE ENGINEER
1975 JUL 1 AM 10 10

MAP

TO ACCOMPANY APPLICATION TO APPROPRIATE WATER FOR DOMESTIC AND MILLING BY LOUIS KONCHER, STANLEY ZUNINO, PAUL URGEL & SAN RAFAEL MINING CO. INC.

BOYACK SURVEYING ELKO, NEVADA W-75007

29523 29522