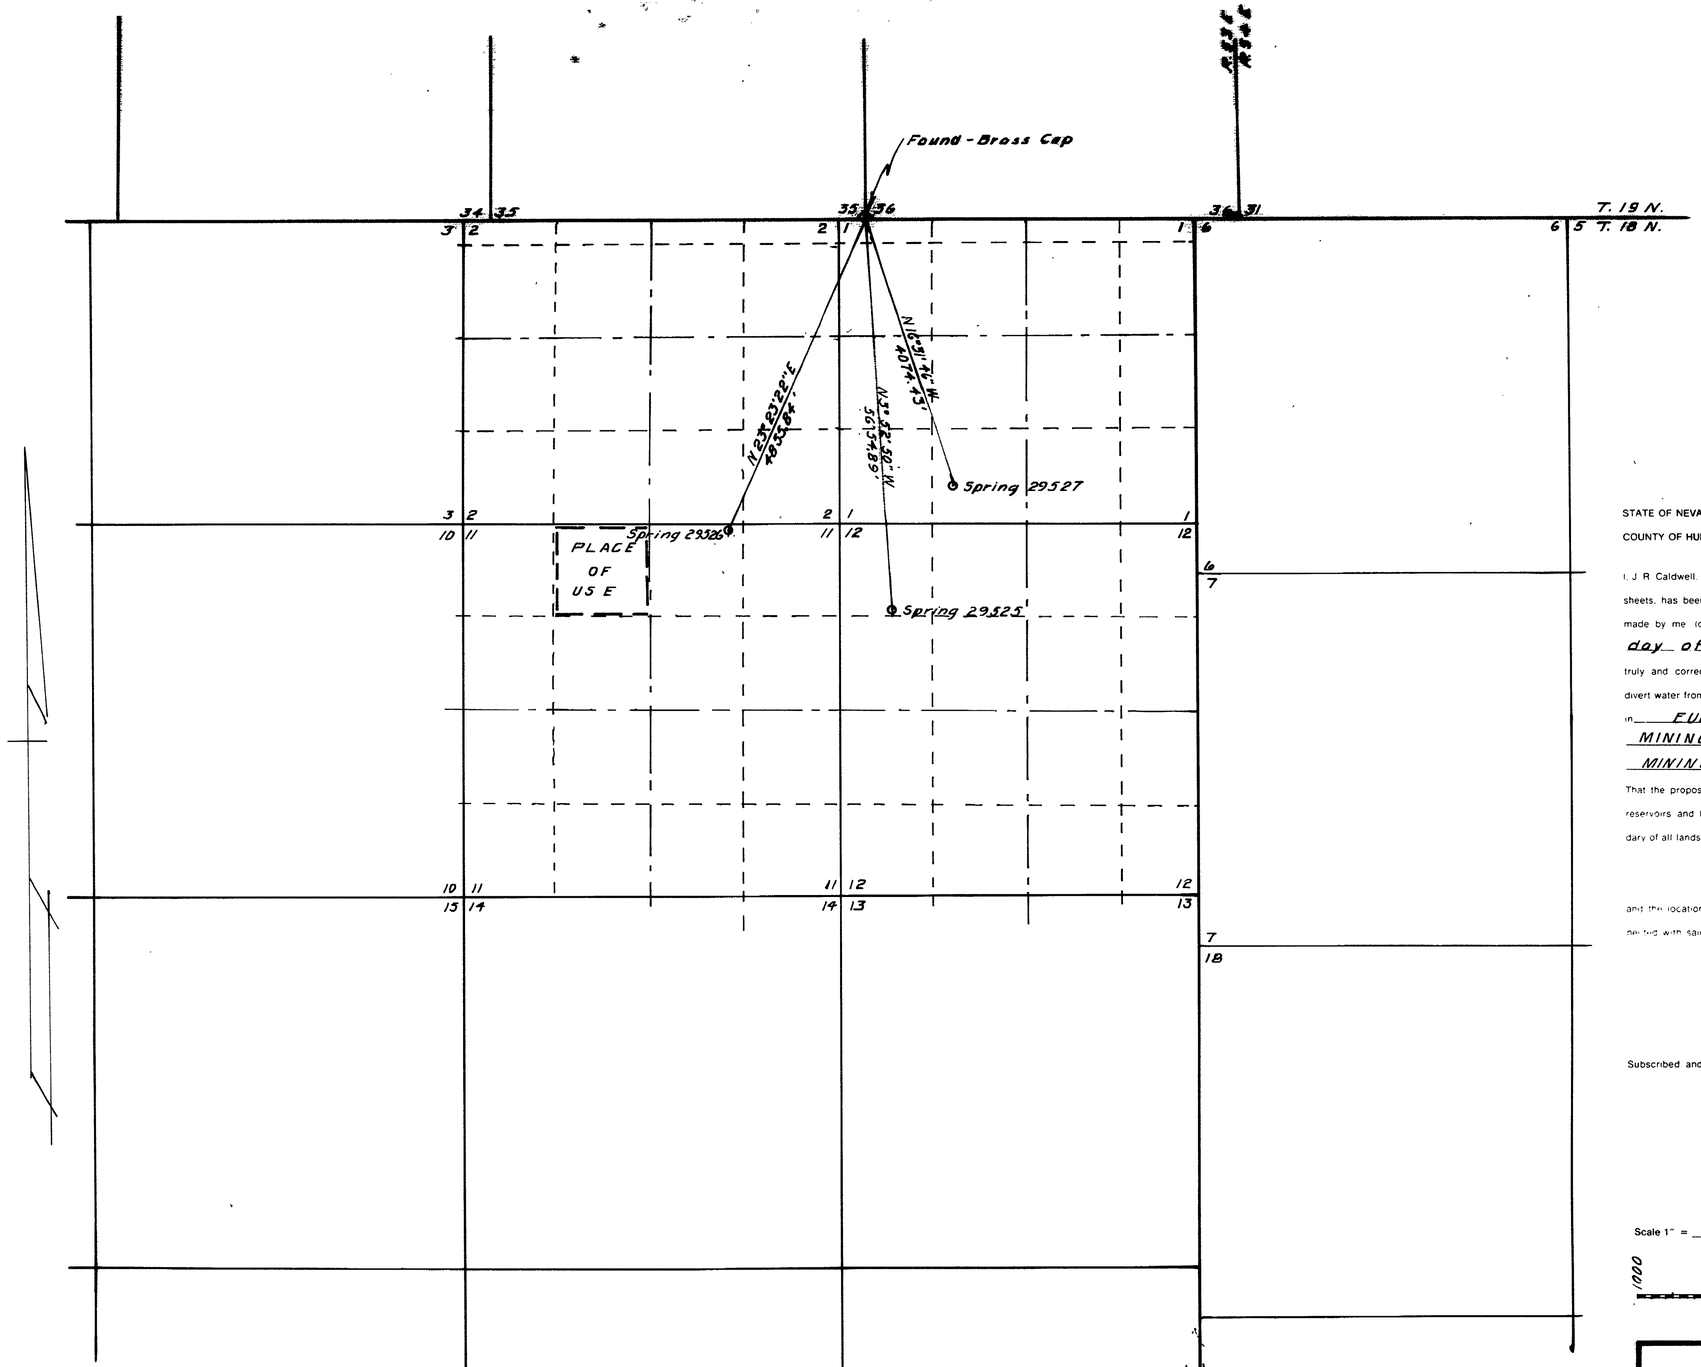

STATE OF NEVADA
COUNTY OF HUMBOLDT } SS

I, J. R. Caldwell, being first duly sworn, depose and say that this map, consisting of ____ sheets, has been correctly drawn to the designated scale from field notes of a survey made by me (or under my supervision and direction), on the 1st day of October 1975, that it truly and correctly represents the proposed location and extent of the works used to divert water from Unnamed Springs in EUREKA County, by IDAHO MINING CORPORATION for MINING MILLING & DOMESTIC.

That the proposed point of diversion, the location and size of the diverting channel, all reservoirs and basins, location and description of all measuring devices, and the boundary of all lands ____

and the location and names of all other works or streams which are crossed by or connected with said works are fully and correctly designated ____

State Water Right Surveyor No. 276
J. R. CALDWELL
REGISTERED LAND SURVEYOR STATE OF NEVADA No. 626

Subscribed and sworn to before me this 3 day of October 1975

Humboldt County Recorder

Scale 1" = 1000

1000 0 1000 2000 3000 4000

(UNSURVEYED)
T. 18 N., R.53E.,
M.D.B.&M.

Basis of Bearings & Lines
B.L.M. Protraction Diagram

29525 CERTIFICATE NO. 10048 ISSUED 7/10/82

29526 CERTIFICATE NO. 10049 ISSUED 7/10/82

CERTIFICATE NO. ____ ISSUED ____

FILED
OCT 6 1975
STATE ENGINEER'S OFFICE

OFFICE
STATE ENGINEER
1975 OCT 6 AM 11 20

29525
29526
29527

J. R. Caldwell		
Winnemucca, Nevada		
Job No. 1790	By	Date
Survey	JRC	10/1/75
Calculations	"	
Drawing	"	10/3/75
Checked		
Corrections		

MAP TO ACCOMPANY
APPLICATION TO APPROPRIATE WATER

FOR MINING MILLING & DOMESTIC
BY IDAHO MINING CORPORATION
FROM UNNAMED SPRINGS
IN EUREKA COUNTY, NEVADA

29527 29526 29525