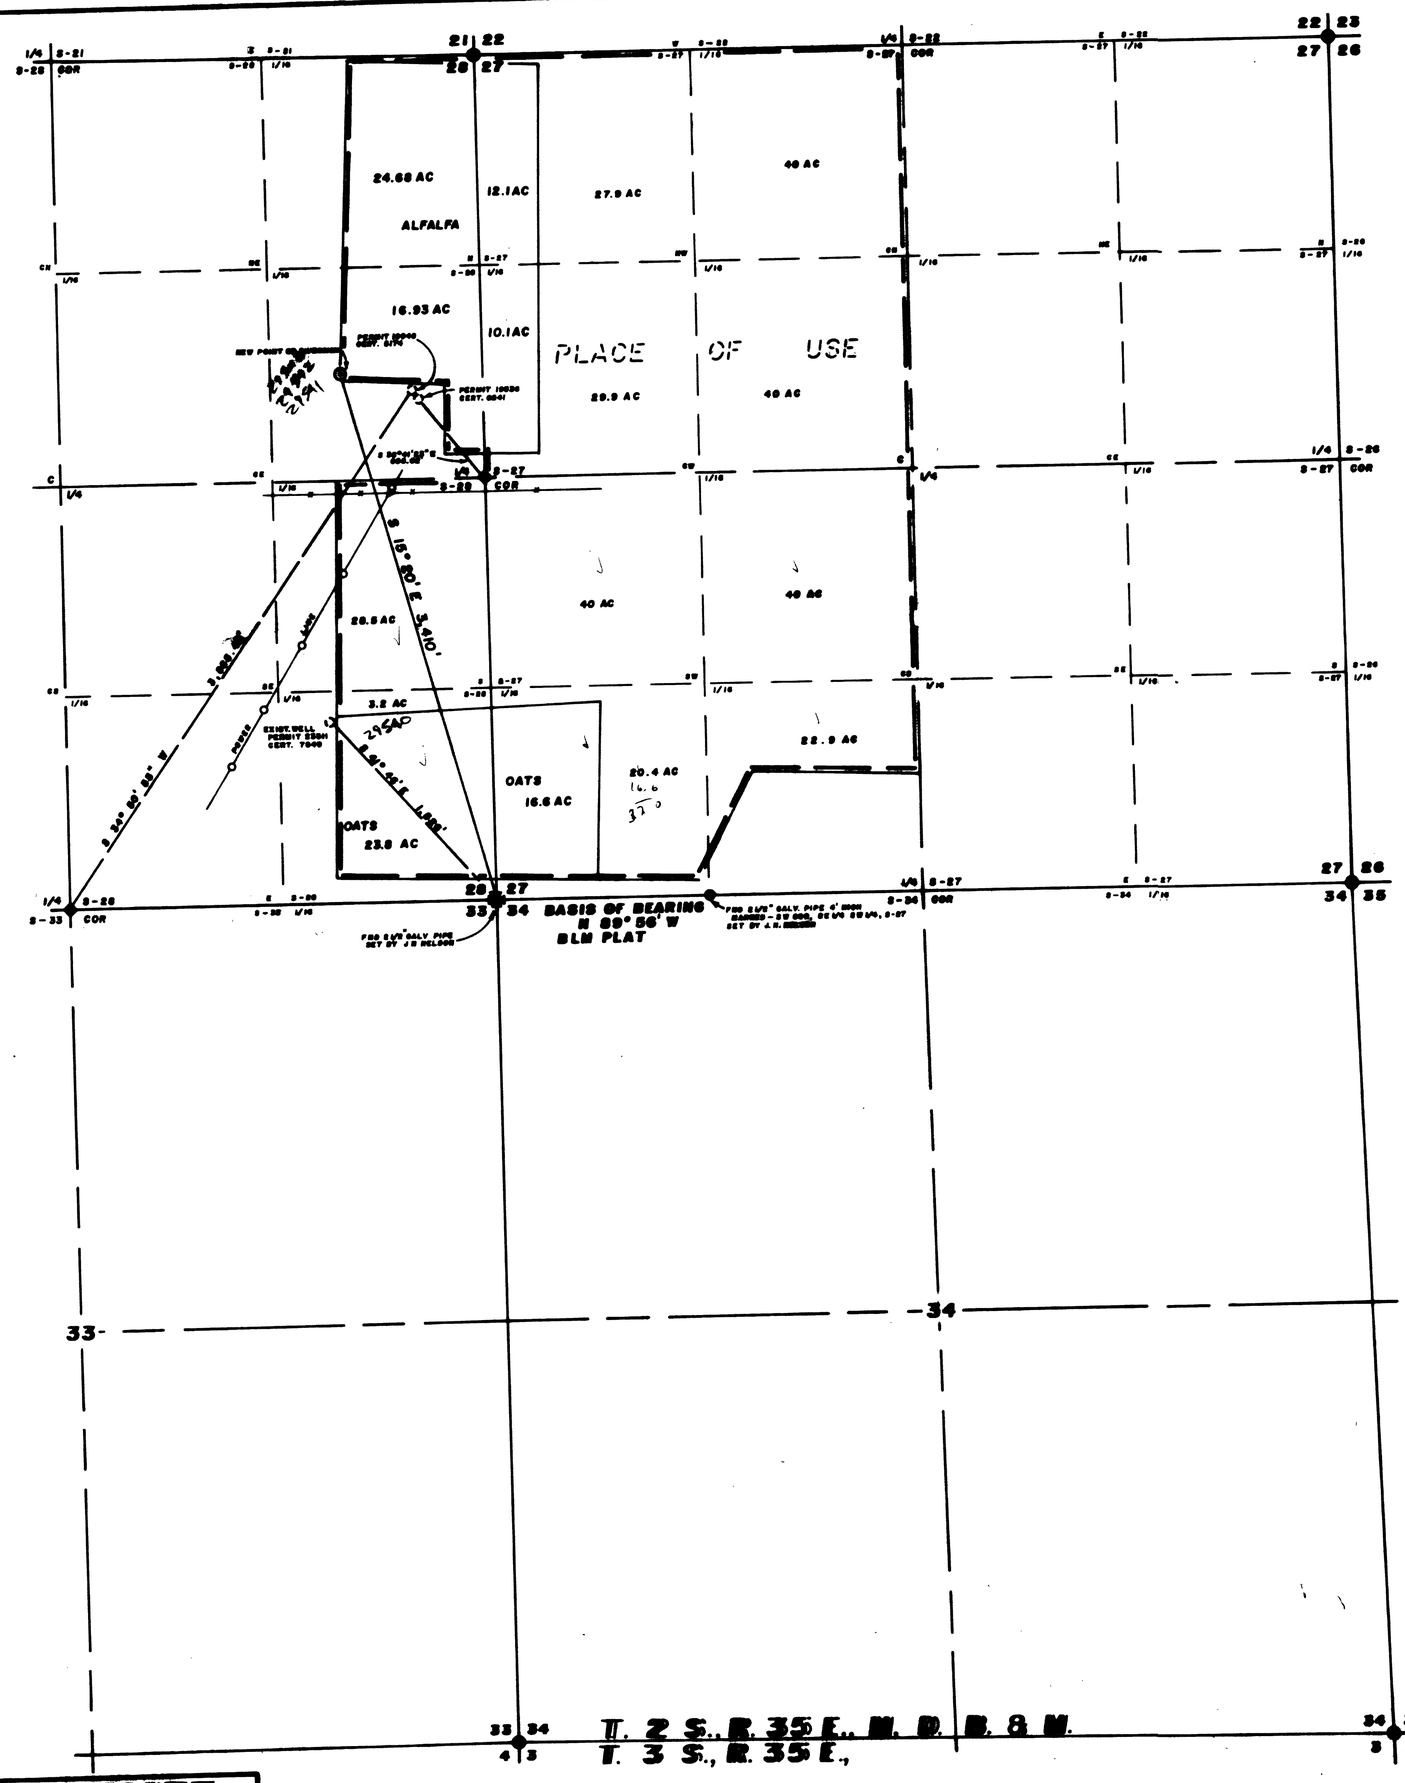


## PLACE OF USE

| SECTION | SUBDIVISION | TOWNSHIP | RANGE | CULTIVATED ACREAGE | DESCRIPTION OF CULTURE |
|---|---|---|---|---|---|
| 27 | NE1/4 NW1/4 | 2 S | 35 E | 40.0 | PROPOSED ALFALFA |
| " | NW1/4 NW1/4 | " | " | 27.9 | " |
| " | NW1/4 NW1/4 | " | " | 12.1 | ALFALFA |
| " | SW1/4 NW1/4 | " | " | 10.1 | " |
| " | SW1/4 NW1/4 | " | " | 29.9 | PROPOSED ALFALFA |
| " | SE1/4 NW1/4 | " | " | 40.0 | " |
| " | NE1/4 SW1/4 | " | " | 40.0 | " |
| " | NW1/4 SW1/4 | " | " | 40.0 | " |
| " | SW1/4 SW1/4 | " | " | 20.4 | " |
| " | SW1/4 SW1/4 | " | " | 16.6 | OATS |
| " | SE1/4 SW1/4 | " | " | 22.9 | PROPOSED ALFALFA |
| 28 | NE1/4 NE1/4 | " | " | 24.68 | ALFALFA |
| " | SE1/4 NE1/4 | " | " | 16.93 | " |
| " | NE1/4 SE1/4 | " | " | 28.5 | PROPOSED ALFALFA |
| " | SE1/4 SE1/4 | " | " | 23.8 | OATS |
| " | SE1/4 SE1/4 | " | " | 3.2 | PROPOSED ALFALFA |
| TOTAL ACREAGE | | | | 397.01 | |

## PLACE OF USE
IN CULTIVATION

| SECTION | SUBDIVISION | TOWNSHIP | RANGE | CULTIVATED ACREAGE | DESCRIPTION OF CULTURE |
|---|---|---|---|---|---|
| 27 | NW1/4 NW1/4 | 2 S | 35 E | 12.1 | ALFALFA |
| " | SW1/4 NW1/4 | " | " | 10.1 | " |
| " | SW1/4 SW1/4 | " | " | 16.6 | OATS |
| 28 | SE1/4 SE1/4 | " | " | 23.8 | " |
| " | NE1/4 NE1/4 | " | " | 24.68 | ALFALFA |
| " | SE1/4 NE1/4 | " | " | 16.93 | " |
| TOTAL ACREAGE | | | | 104.21 | |

STATE OF NEVADA
COUNTY OF DOUGLAS S. S.

I, B. J. VASEY, BEING FIRST DULY SWORN, DEPOSE AND SAY THAT THIS MAP, CONSISTING OF ONE (1) SHEET, HAS BEEN CORRECTLY DRAWN TO THE DESIGNATED SCALE FROM FIELD NOTES OF A SURVEY MADE BY ME, ON THE 27th DAY OF JUNE, 1975; THAT IT TRULY AND CORRECTLY REPRESENTS THE WORKS USED TO DIVERT WATER FROM UNDERGROUND SOURCES IN ESMERALDA COUNTY, BY THE ESTATE OF E. L. CORD, DECEASED, FOR IRRIGATION PURPOSES. THAT THE POINT OF DIVERSION, THE LOCATION AND NAMES OF ALL OTHER WORKS WHICH WILL CROSS OR CONNECT WITH THE WORKS, AND THE BOUNDARY OF ALL LANDS, SHOWING BY 40-ACRE SUBDIVISIONS THE AREAS TO BE IRRIGATED, ARE FULLY AND CORRECTLY DESIGNATED THEREON.

B J Vasey
STATE WATER RIGHT SURVEYOR NO 306

SUBSCRIBED AND SWORN TO BEFORE ME THIS 9th DAY OF JUNE, 1975.
NOTARY PUBLIC IN AND FOR DOUGLAS COUNTY, NEVADA

Marilyn Vasey

MARILYN VASEY
NOTARY PUBLIC - STATE OF NEVADA
DOUGLAS COUNTY
My Commission Expires May 8, 1977

SCALE 1" = 500'

500 0 500 1000 1500

FILED
OFFICE
STATE ENGINEER
1975 14 PM 4 20

29540

S

MAP
TO ACCOMPANY APPLICATION
TO APPROPRIATE WATER
AND TO ACCOMPANY APPLICATION TO CHANGE
THE POINT OF DIVERSION
UNDER PERMITS 16948 & 19336
BY THE ESTATE OF E. L. CORD, DECEASED
FROM [illegible]

VASEY SCOTT
ENGINEERING CO.
2989 HWY 50 EAST
CARSON CITY, NEVADA 89701
702/883:1600