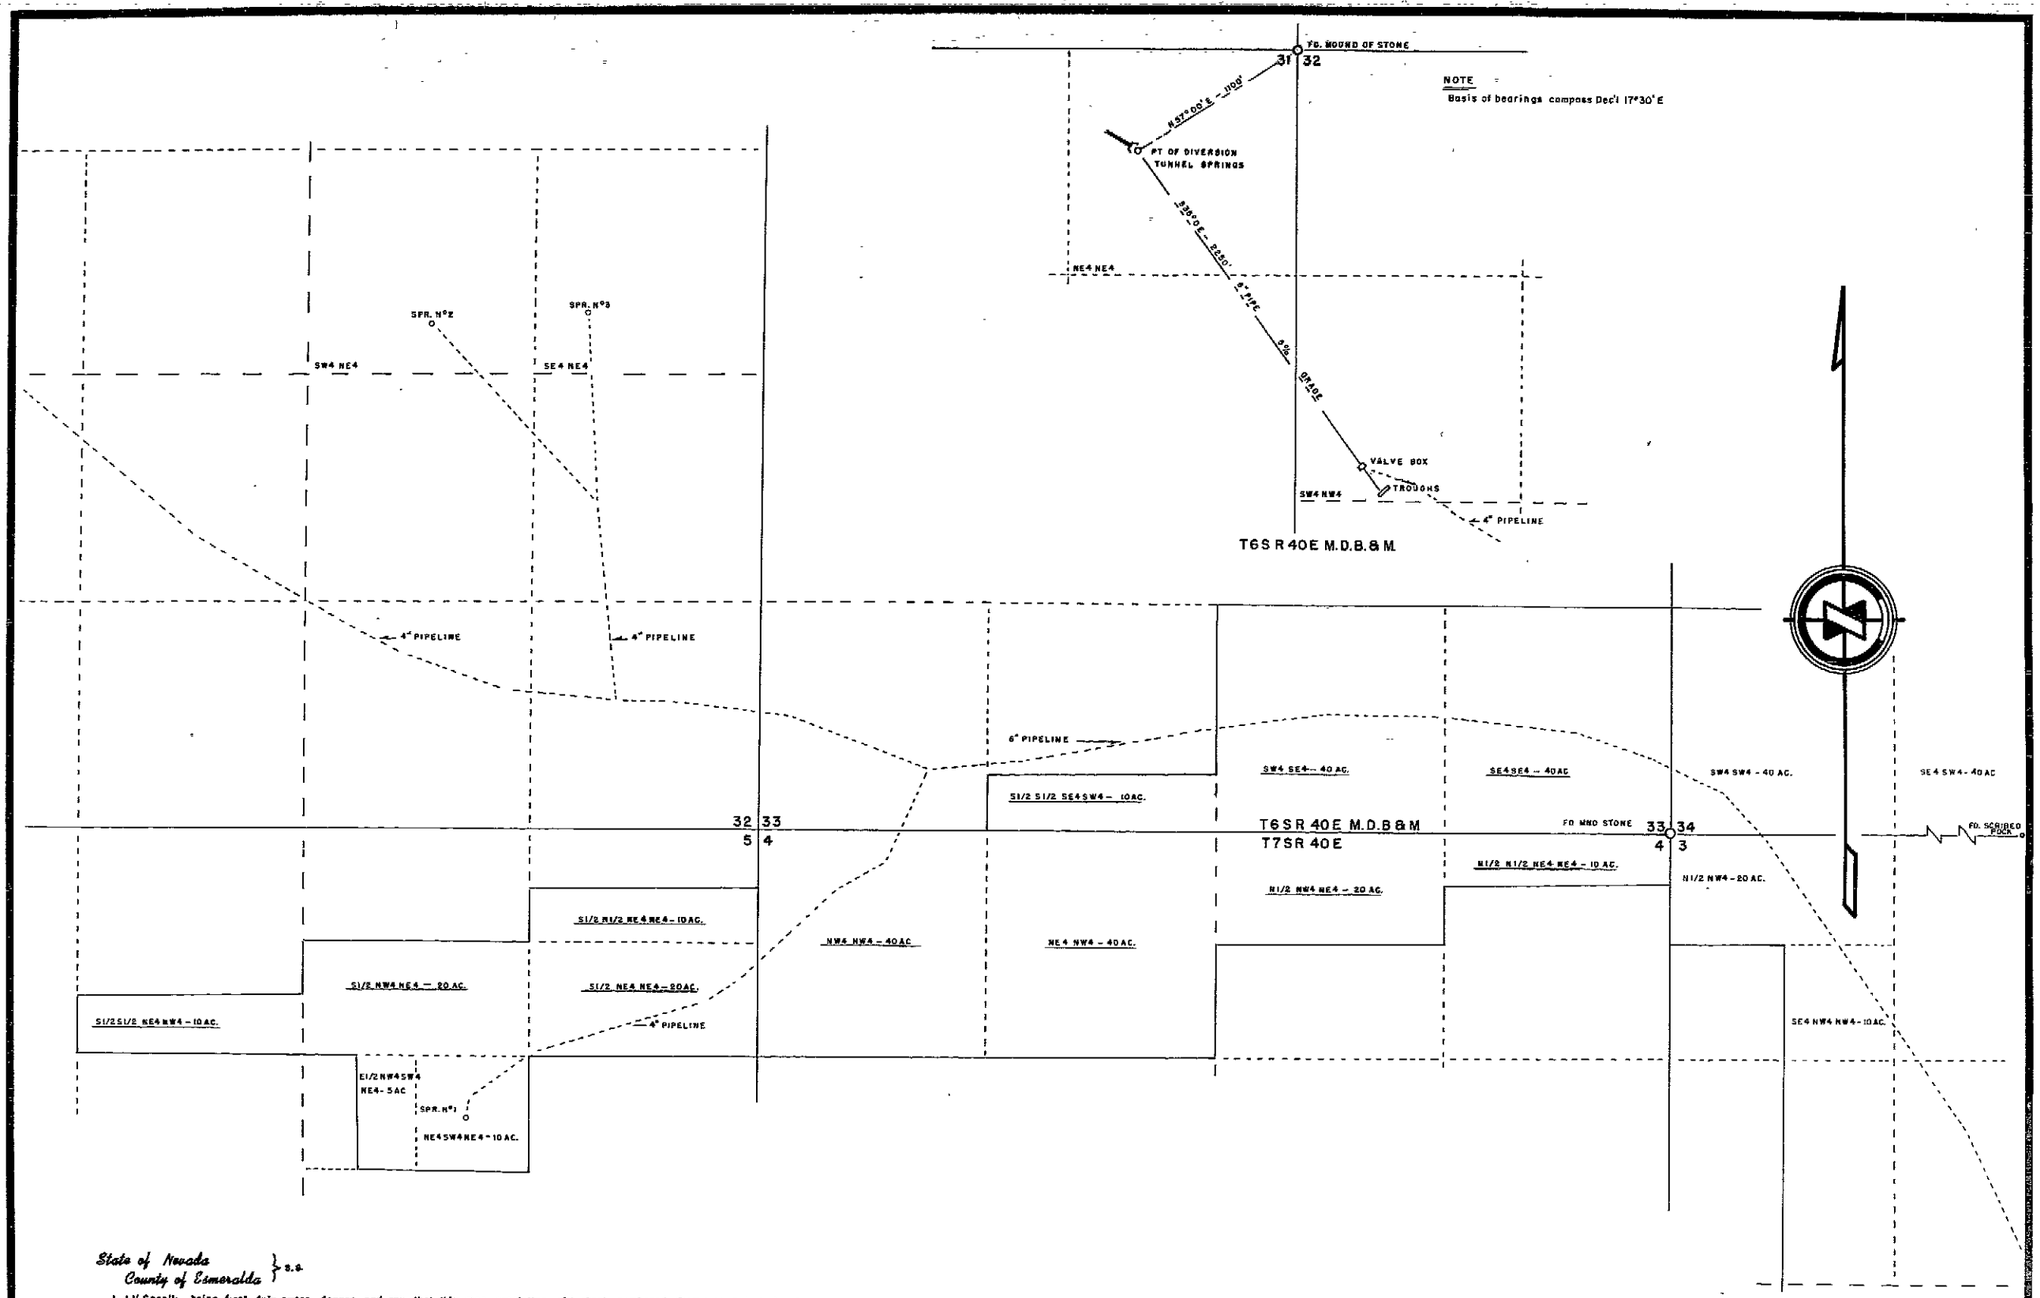

State of Nevada
County of Esmeralda } s.s.

I, J.V. Caselli, being first duly sworn deposs and say that this map consisting of 1 sheet, numbered from 1 to 0 inclusive, has been correctly drawn to the designated scale from field notes of a survey made by me between the 20 day of August and the 21 day of August, 1975, that it, truly and correctly represents the proposed location and extent of the works to divert water from Tunnel Springs, in ESMERALDA COUNTY by RAINBOW MILLING CO., for Milling purposes. That the proposed point of diversion, the approximate location of the mill, the approximate size and capacity of the diverting conduit, and the location and names of all other works or streams which are crossed by or connected with said works, are fully and correctly designated thereon.

J. V. Caselli
STATE WATER RIGHT SURVEYOR

Subscribed and sworn to before me this 17th day of October, 1975

Gladys E. Anderson Carson City
NOTARY PUBLIC IN AND FOR COUNTY, NEVADA

GLADYS E. ANDERSON
Notary Public — State of Nevada
Carson City
My Commission Expires July 8, 1978

OFFICE
STATE ENGINEER
1975 OCT 17 PM 2 40

0 400 800 1200 1600 2000

MAP TO ACCOMPANY
APPLICATION TO APPROPRIATE WATER
FOR
DOMESTIC & MILLING
FROM
TUNNEL SPRINGS,
BY
RAINBOW MILLING CO.

SCALE 1" = 400FT

SURVEYED BY —
J.V. CASELLI

29547