24631	20	[illegible]	26N	[illegible]	[illegible]
	"	[illegible]	"	"	37.5
	"	[illegible]	"	"	38.5
	21	[illegible]	"	"	36.0
	"	[illegible]	"	"	38.3
	"	[illegible]	"	"	3.3
	"	SE¼ SW¼	"	"	5.7
		Total			239.3
24445	21	NW¼ SW¼	"	"	3.0
	"	NE¼ SW¼	"	"	32.8
	"	SE¼ SW¼	"	"	3.0
		Total			38.8

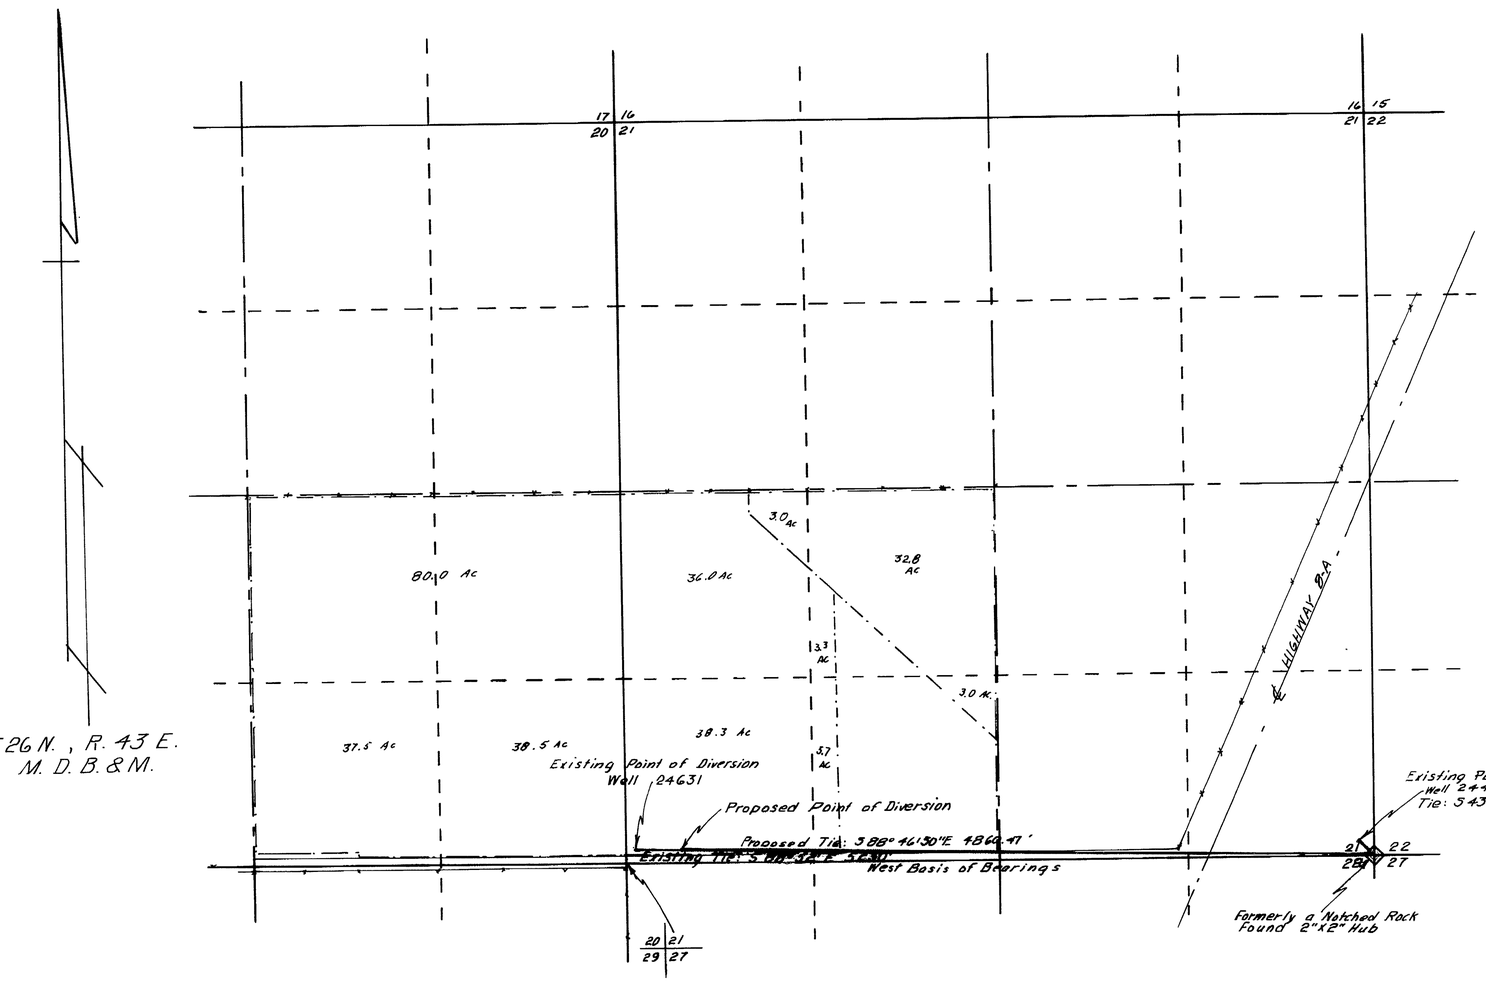

STATE OF NEVADA
COUNTY OF HUMBOLT S.S.

I, Caldwell, being first duly sworn, depose and say that this map, consisting of 1 sheets, has been correctly drawn to the designated scale from field notes of a survey made by me or under my supervision and direction on the 17th day of July, 1975 ... that it [illegible] the proposed location and extent of the works used to [illegible] Underground Lander County by Marcia Morrison for Irrigation.

[illegible] and size of the diverting channel, all [illegible] description of all measuring devices and the boundary [illegible] showing by 40-acre subdivisions the areas to be irrigated.

[illegible] streams which are crossed by or connected with said [illegible] designated thereon.

J. R. Caldwell
State Water Right Surveyor No. 276

REGISTERED LAND SURVEYOR STATE OF NEVADA
J. R. CALDWELL
No. 626

Subscribed and sworn to before me this 18th day of July 1975.

Humboldt County Recorder

Scale 1" = 500'

500 0 500 1000 1500 2000

OFFICE
STATE ENGINEER
1975 JUL 25 PM 2 55

29553
29554

FILED
JUL 25 1975
STATE ENGINEER'S OFFICE

J. R. Caldwell		
Winnemucca, Nevada		
Job No. 7570	By	Date
Survey	J.R.C.	7/17/75
Calculations		
Drawing	J.R.C.	
Checked		
Corrections		

29553 8995 ISSUED 3-17-77

29554 9065 ISSUED 7-6-77

MAP TO ACCOMPANY

APPLICATION TO CHANGE THE POINT OF DIVERSION

FOR IRRIGATION
BY MARCIA MORRISON
FROM UNDERGROUND
IN LANDER COUNTY, NEVADA

29554 29553