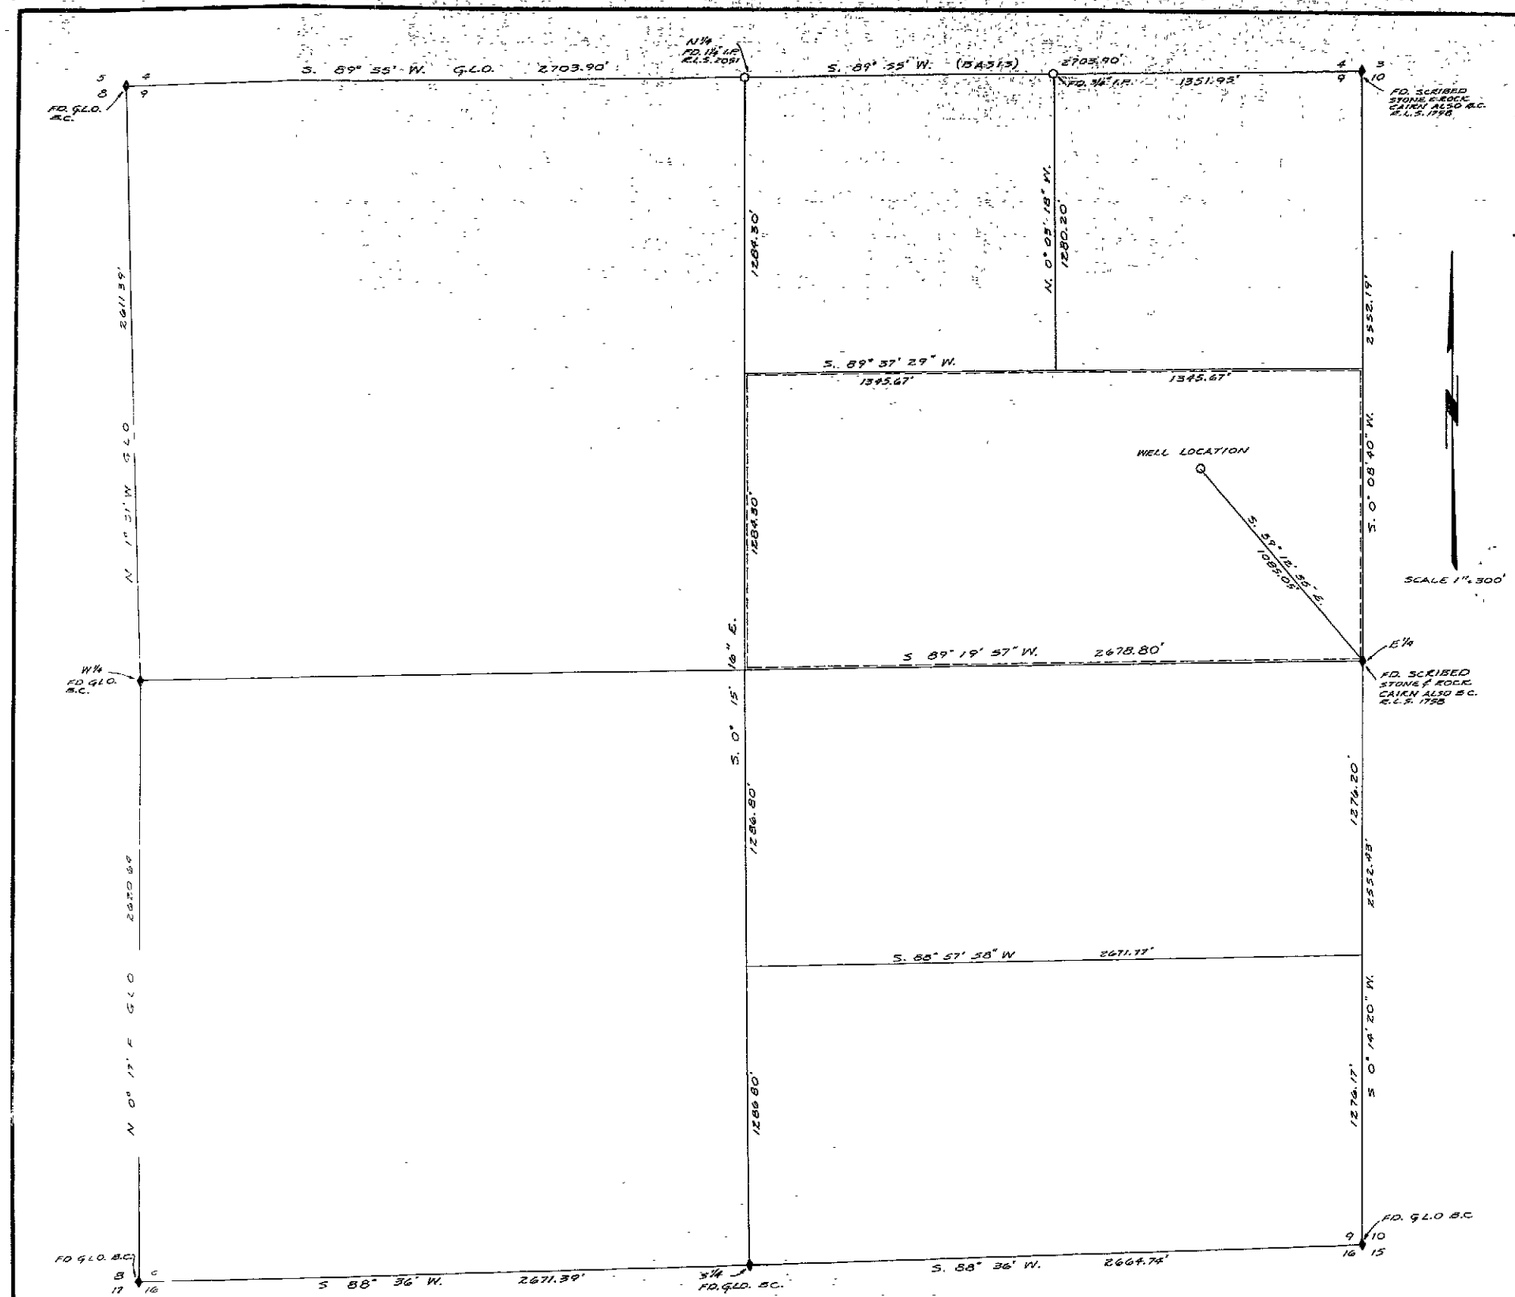

POINT OF DIVERSION

E½ S½ NE¼ OF SEC. 9, T. 25 S., R. 57 E. M.D.M.
CLARK COUNTY, NEVADA.

STATE OF NEVADA }
CLARK COUNTY } S.S.

I, WAYNE M. HINK, BEING FIRST DULY SWORN, DEPOSE AND SAY THAT THIS MAP, CONSISTING OF ONE SHEET, IS CORRECTLY DRAWN TO THE DESIGNATED SCALE FROM FIELD NOTES OF A SURVEY MADE BY ME ON THE DAY OF 1975; THAT IT TRULY REPRESENTS THE LOCATION AND EXTENT OF THE WORKS USED TO DIVERT WATER FROM THE SANDY VALLEY GROUND WATER BASIN BY ROBERT N. SPURLOCK FOR "IRRIGATION USE" AND THAT THE BOUNDARIES OF THE LAND EMBOIED IN THE TRACT OWNED BY THE APPLICANT AND UPON WHICH IT IS PROPOSED TO USE THE WATER APPLIED FOR ARE FULLY AND CORRECTLY DESIGNATED THEREON.

Wayne M Hink

STATE WATER RIGHT SURVEYOR CERTIFICATE 334

REGISTERED LAND SURVEYOR - STATE OF NEVADA
WAYNE M. HINK
No. 2051

SUBSCRIBED AND SWORN TO BEFORE ME THIS 11 DAY OF August, 1975.

[signature], NOTARY PUBLIC IN AND FOR CLARK COUNTY, NEVADA

MY COMMISSION EXPIRES Sept 21, 1977

PHILLIP B. McVEY
Notary Public—State of Nevada
COUNTY OF CLARK
My Commission Expires Sept. 21 1977

BASIS OF BEARING

S. 89° 55' W AS SHOWN ON FILE IN PROFESSIONAL ENGINEER PLATS, FILE 3, PAGE 12 AT RECORDER'S OFFICE OF CLARK COUNTY, NEVADA

FILED
AUG 13 1975
STATE ENGINEER'S OFFICE

PLACE OF USE

S½ NE¼, SECTION 9, T. 25 S., R. 57 E., M.D.M.
CLARK COUNTY, NEVADA.

MAP TO ACCOMPANY APPLICATION TO APPROPRIATE WATER FOR IRRIGATION USE
BY
ROBERT N. SPURLOCK

BOX 15 GOODSPRINGS, NEVADA., 89019
FROM
SANDY VALLEY GROUND WATER BASIN

29576