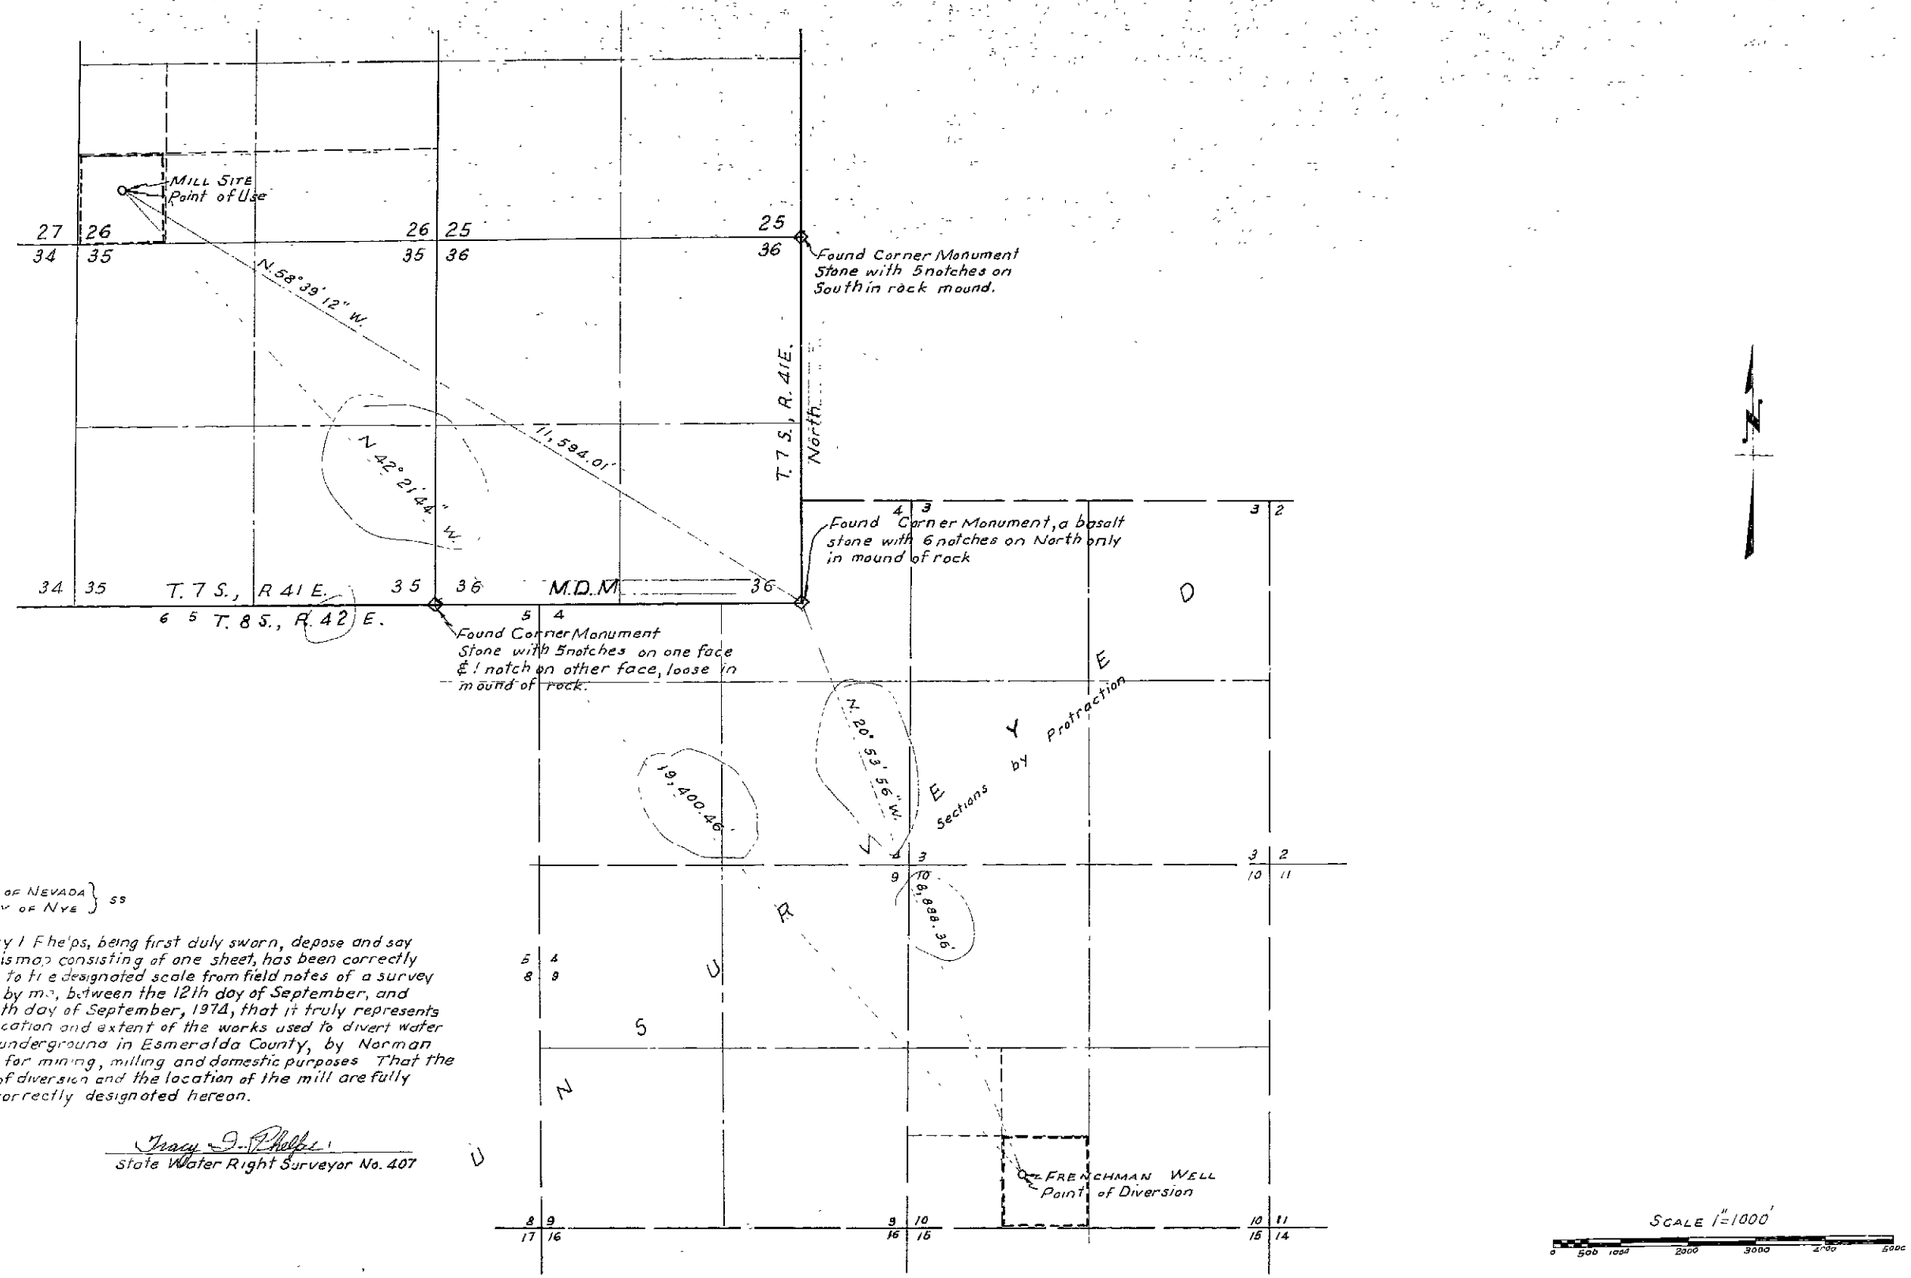

STATE OF NEVADA } ss
COUNTY OF NYE

I, Tracy I Phelps, being first duly sworn, depose and say that this map consisting of one sheet, has been correctly drawn to the designated scale from field notes of a survey made by me, between the 12th day of September, and the 13th day of September, 1974, that it truly represents the location and extent of the works used to divert water from underground in Esmeralda County, by Norman Bailey for mining, milling and domestic purposes That the point of diversion and the location of the mill are fully and correctly designated hereon.

Tracy I. Phelps
State Water Right Surveyor No. 407

Subscribed and sworn to before me this 29th day of September, 1975.
Notary Public in and for Nye County, Nevada.

Beulah Phillips
Notary Public

FILED
OCT 30 1975

MAP
To Accompany Application
To Change Point Of Diversion
Under Application No. 29577
For
Mining, Milling And Domestic Use

By Norman Bailey
From Underground

29577