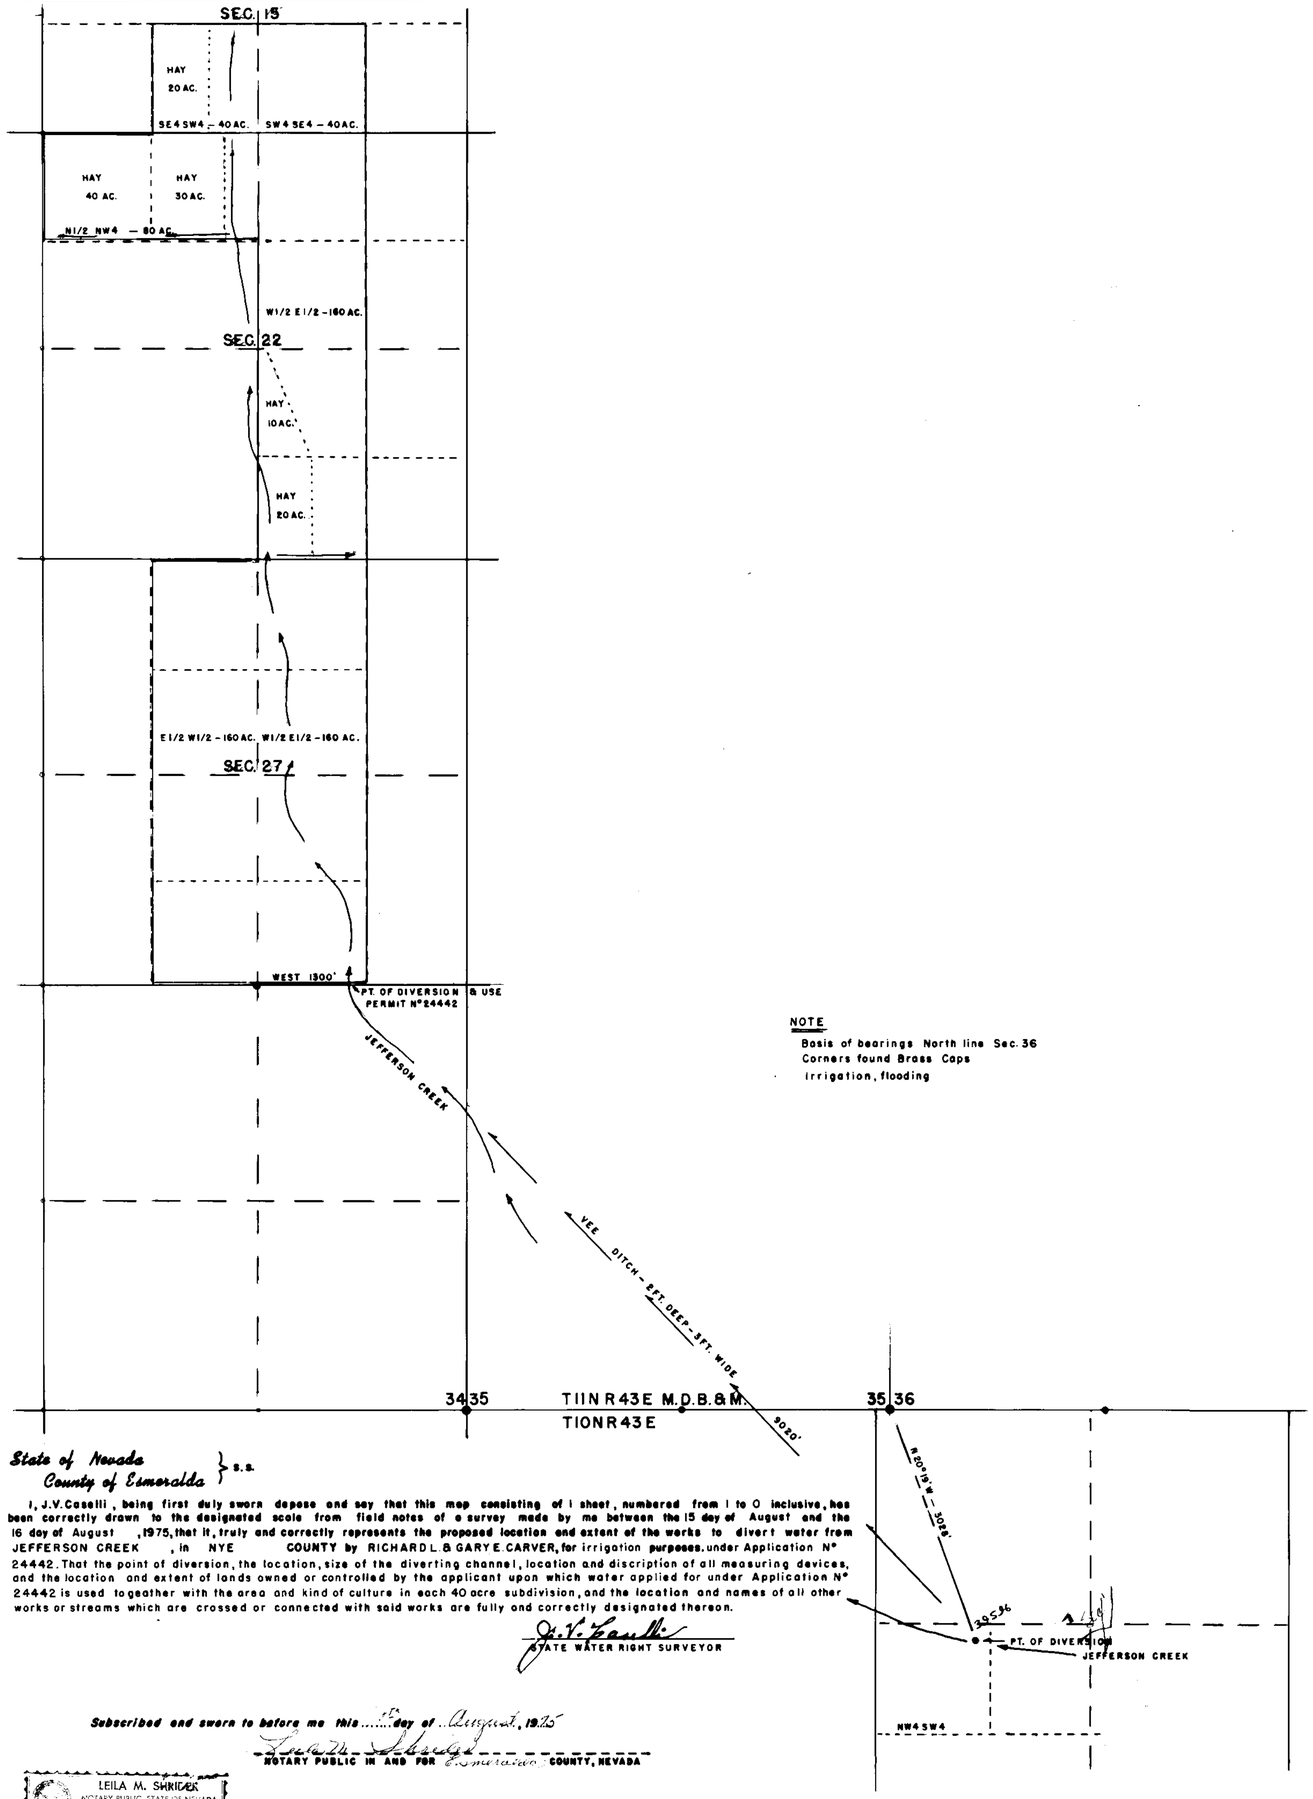

SECTION	SUB-DIVISION	TOWNSHIP	RANGE	CULTIVATED ACREAGE	DECRIPTION OF CULTURE	DATE OF FIRST CULTURE
15	SE4 SW4	11 N	43 E	20	HAY	
22	NW4 NW4	"	"	40	"	
"	NE4 NW4	"	"	30	"	
"	NW4 SE4	"	"	10	"	
"	SW4 SE4	"	"	20	"	
				120.		

NOTE

Basis of bearings North line Sec. 36
Corners found Brass Caps
Irrigation, flooding

24442 CERTIFICATE NO 9746 ISSUED 2-1-83

FILED
AUG 19 1975
STATE ENGINEER'S OFFICE

State of Nevada
County of Esmeralda } s.s.

I, J.V. Caselli, being first duly sworn depose and say that this map consisting of 1 sheet, numbered from 1 to 0 inclusive, has been correctly drawn to the designated scale from field notes of a survey made by me between the 15 day of August and the 16 day of August, 1975, that it truly and correctly represents the proposed location and extent of the works to divert water from JEFFERSON CREEK, in NYE COUNTY by RICHARD L. & GARY E. CARVER, for irrigation purposes, under Application N° 24442. That the point of diversion, the location, size of the diverting channel, location and discription of all measuring devices, and the location and extent of lands owned or controlled by the applicant upon which water applied for under Application N° 24442 is used togather with the area and kind of culture in each 40 acre subdivision, and the location and names of all other works or streams which are crossed or connected with said works are fully and correctly designated thereon.

J.V. Caselli
STATE WATER RIGHT SURVEYOR

Subscribed and sworn to before me this 25th day of August, 1975

Leila M. Shrider
NOTARY PUBLIC IN AND FOR Esmeralda COUNTY, NEVADA

LEILA M. SHRIDER
NOTARY PUBLIC, STATE OF NEVADA
ESMERALDA COUNTY
My Commission Expires Dec. 5, 1977

0 1000 2000 3000 4000 5000

MAP TO ACCOMPANY
PERMISSION TO CHANGE POINT OF DIVERSION
PROOF OF BENEFICIAL USE UNDER N° 24442
FOR
IRRIGATION
FROM
JEFFERSON CREEK
BY
R. L. & G. E. CARVER

SCALE 1" = 1000 FT.

SURVEYED BY — J.V. CASELLI

49726 39596 29583