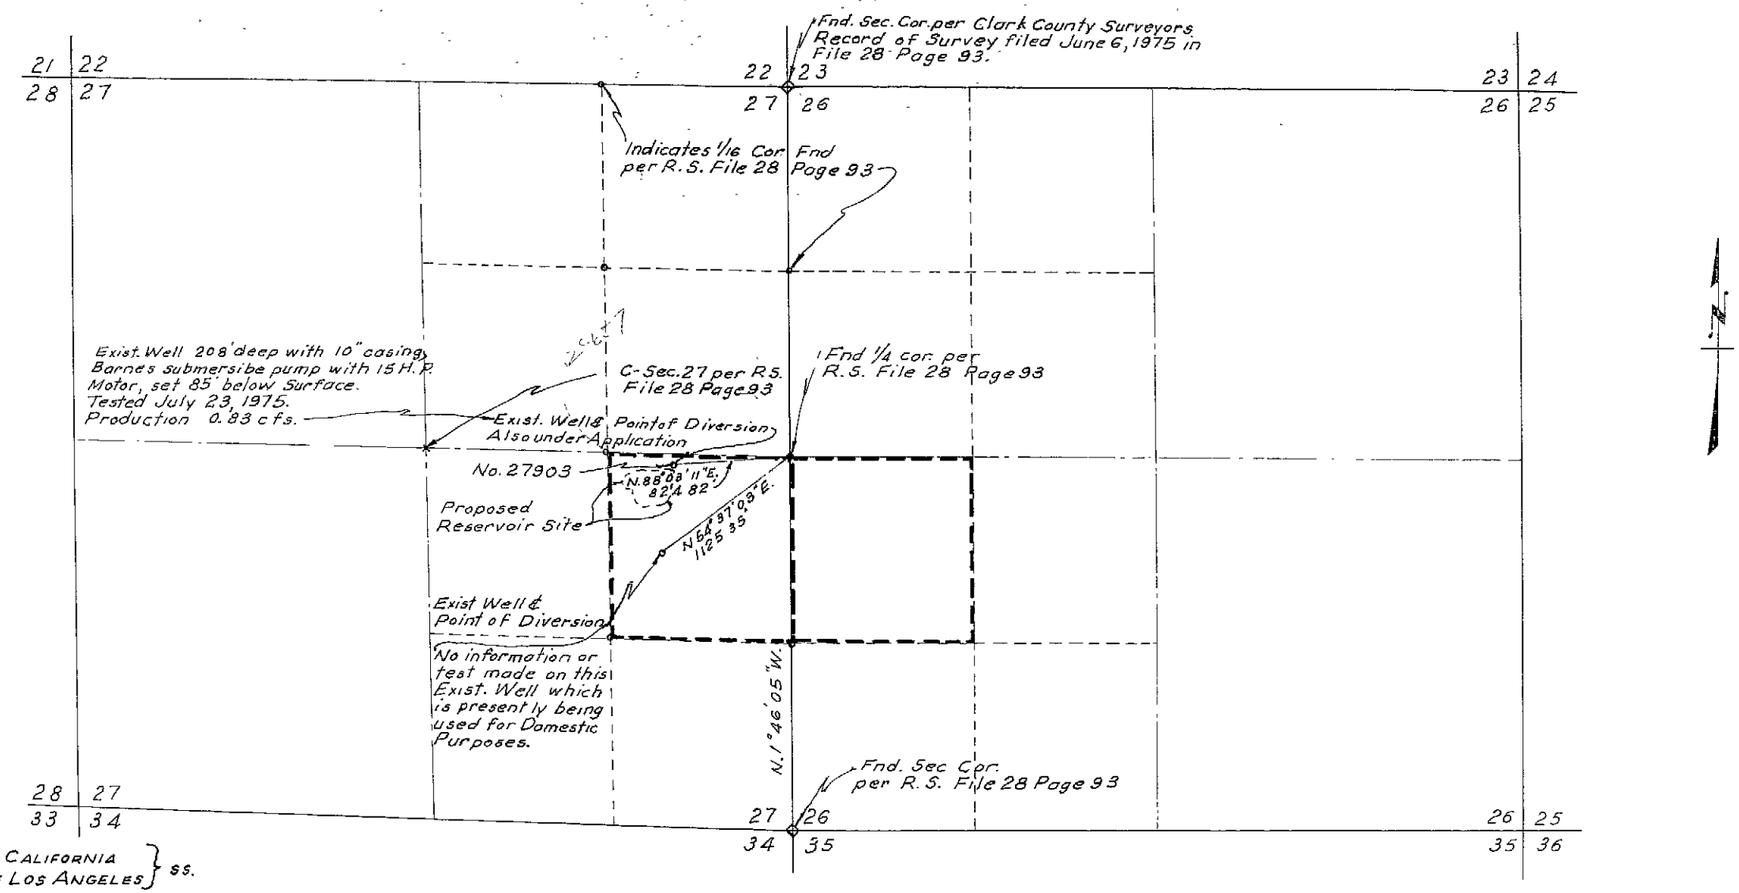

STATE OF CALIFORNIA } ss.
COUNTY OF LOS ANGELES

I, Tracy I Phelps, being first duly sworn, depose and say that this map, consisting of One Sheet, has been correctly drawn to the designated scale from field notes of a survey made by me, between the 20 th day August, and the 24 th day of August, 1975; that it truly and Correctly represents the location of 2 existing wells and extent of the works used to divert water from underground in Clark County by Robert C. Lewis and Vivian Lewis for Irrigation and Domestic purposes. That the points of Diversion, the location of a proposed reservoir and the boundaries of all lands, showing by 40 acre subdivisions the area proposed to be irrigated, are fully and correctly designated thereon.

Tracy I. Phelps
State Water Right Surveyor No. 407

Subscribed and sworn to before me
this 15th day of September, 1975.
Notary Public in and for Los Angeles County, California.

Frances R. Fenwick

OFFICIAL SEAL
FRANCES R. FENWICK
NOTARY PUBLIC - CALIFORNIA
PRINCIPAL OFFICE IN
LOS ANGELES COUNTY
My Commission Expires October 23, 1977

T. 14 S., R. 66 E., M.D.M.

SCALE 1" = 500'
0 500 1000 2000

FILED
SEP 19 1975
STATE ENGINEER'S OFFICE

MAP
TO ACCOMPANY APPLICATION TO APPROPRIATE WATER FOR IRRIGATION & DOMESTIC PURPOSES

BY ROBERT C LEWIS AND VIVIAN LEWIS FROM UNDERGROUND

29612 29607 — File Under