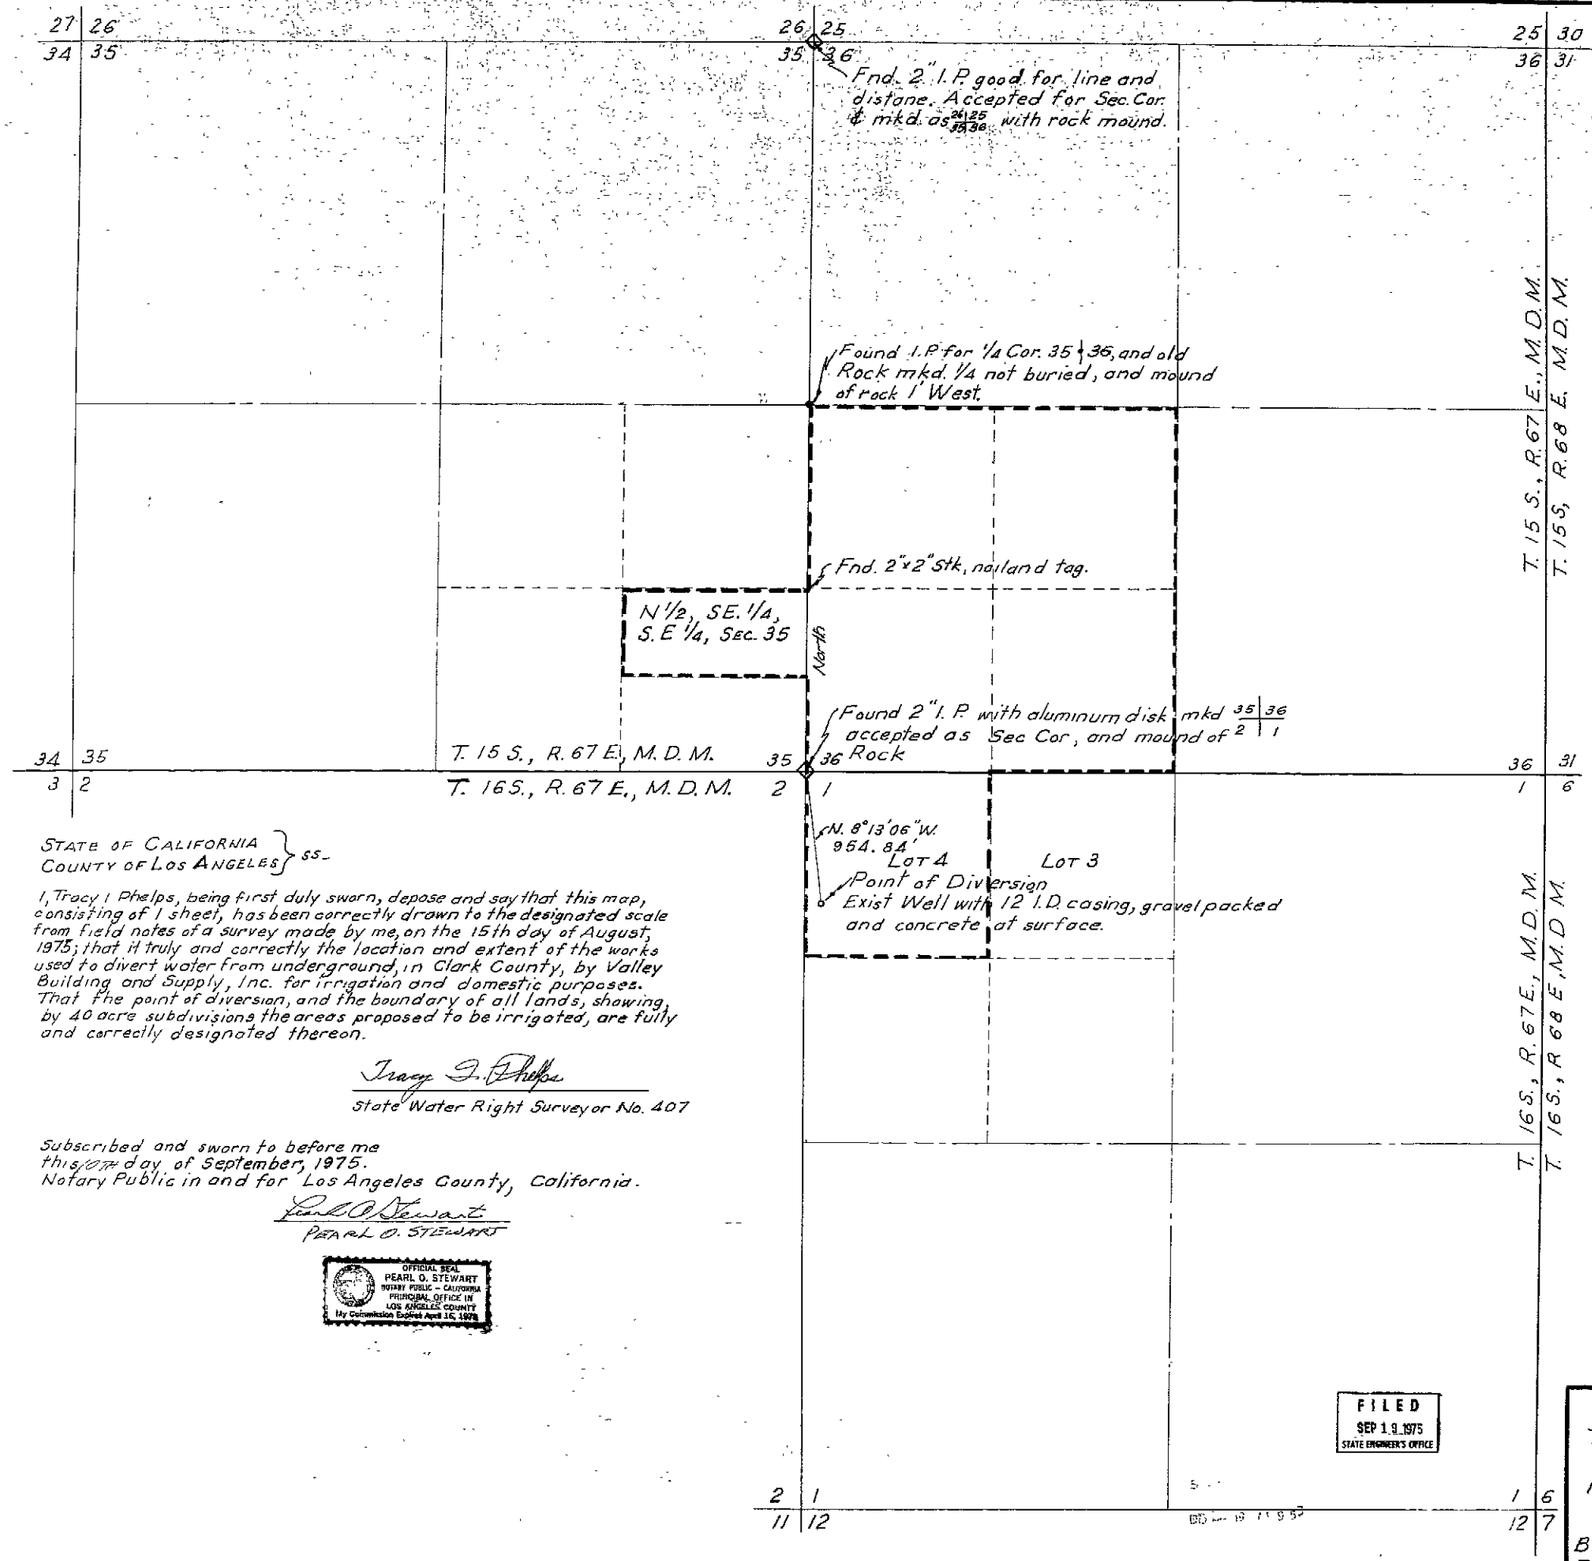

STATE OF CALIFORNIA }
COUNTY OF LOS ANGELES } ss.

I, Tracy I. Phelps, being first duly sworn, depose and say that this map, consisting of 1 sheet, has been correctly drawn to the designated scale from field notes of a survey made by me, on the 15th day of August, 1975; that it truly and correctly the location and extent of the works used to divert water from underground, in Clark County, by Valley Building and Supply, Inc. for irrigation and domestic purposes. That the point of diversion, and the boundary of all lands, showing, by 40 acre subdivisions the areas proposed to be irrigated, are fully and correctly designated thereon.

Tracy I. Phelps
State Water Right Surveyor No. 407

Subscribed and sworn to before me this 10th day of September, 1975.
Notary Public in and for Los Angeles County, California.

Pearl O. Stewart
PEARL O. STEWART

OFFICIAL SEAL
PEARL O. STEWART
NOTARY PUBLIC - CALIFORNIA
PRINCIPAL OFFICE IN
LOS ANGELES COUNTY
My Commission Expires April 16, 1978

FILED
SEP 19 1975
STATE ENGINEER'S OFFICE

SCALE 1" = 500'
0 500 1000 2000

MAP
TO ACCOMPANY APPLICATION TO APPROPRIATE WATER FOR IRRIGATION & DOMESTIC PURPOSES

BY: VALLEY BUILDING AND SUPPLY, INC
FROM UNDERGROUND

29668