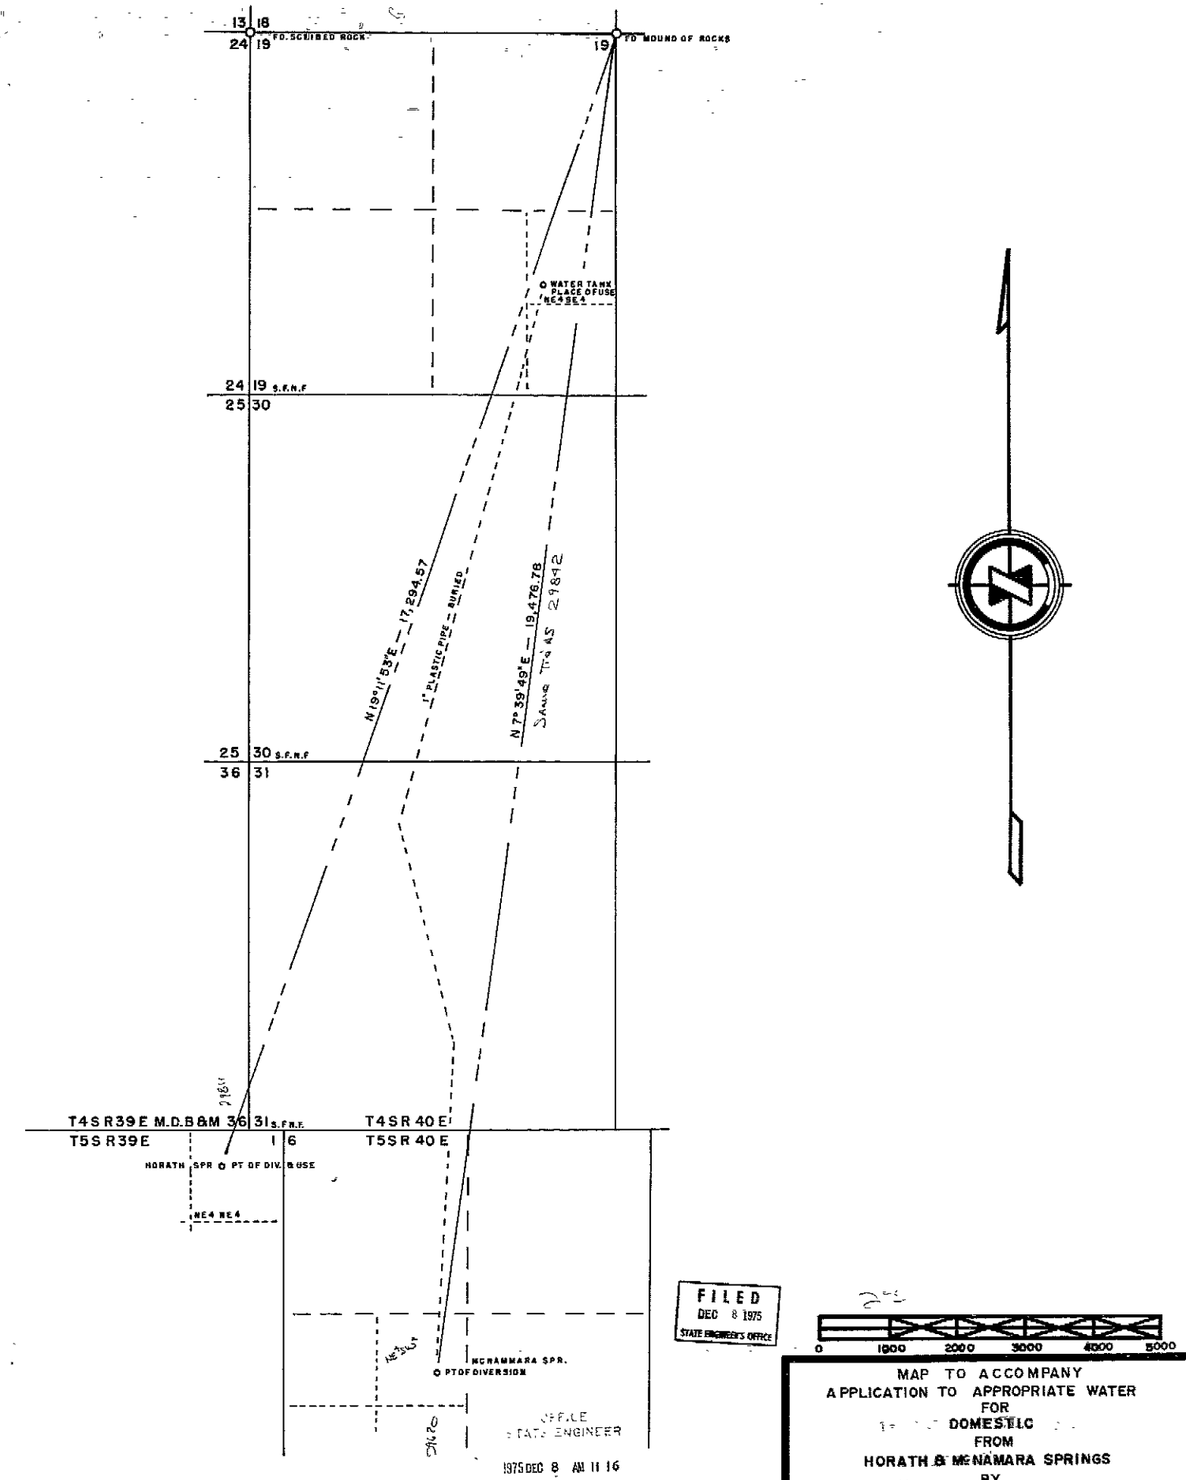

NOTE

Basis of bearings North line of Sec. 19
S.F.N.F. -- searched for not found

State of Nevada
County of Esmeralda } S.S.

I, J.V Caselli, being first duly sworn depose and say that this map consisting of 1 sheet, numbered from 1 to 0 inclusive, has been correctly drawn to the designated scale from field notes of a survey made by me between the 15 day of November and the 16 day of November, 1975, that it truly and correctly represents the proposed location and extent of the works to divert water from Horath & McNamara Springs, in ESMERALDA COUNTY by Cavanaugh Mining Company, for domestic purposes.

That the point of diversion, the location, size of the diverting channel, location and description of all measuring devices, the location and extent of lands owned or controlled by the applicant upon which water applied for is used, together with the area and kind of culture in each 40 acre subdivision, and the location and names of all other works or streams which are crossed or connected with said works are fully and correctly designated thereon.

J. Caselli
STATE WATER RIGHTS SURVEYOR

Subscribed and sworn to before me this 11th day of December, 1975
Linda Pace Ex-Officio County Clerk
IN AND FOR Esmeralda COUNTY, NEVADA

FILED
DEC 8 1975
STATE ENGINEER'S OFFICE

0 1000 2000 3000 4000 5000

MAP TO ACCOMPANY
APPLICATION TO APPROPRIATE WATER
FOR
DOMESTIC
FROM
HORATH & McNAMARA SPRINGS
BY
CAVANAUGH MINING CO.

See letter of 12/8/75 on the spelling

SCALE 1" = 1000 FT.

SURVEYED BY —
J.V. CASELLI

29811 29620