ONE SHEET ONLY

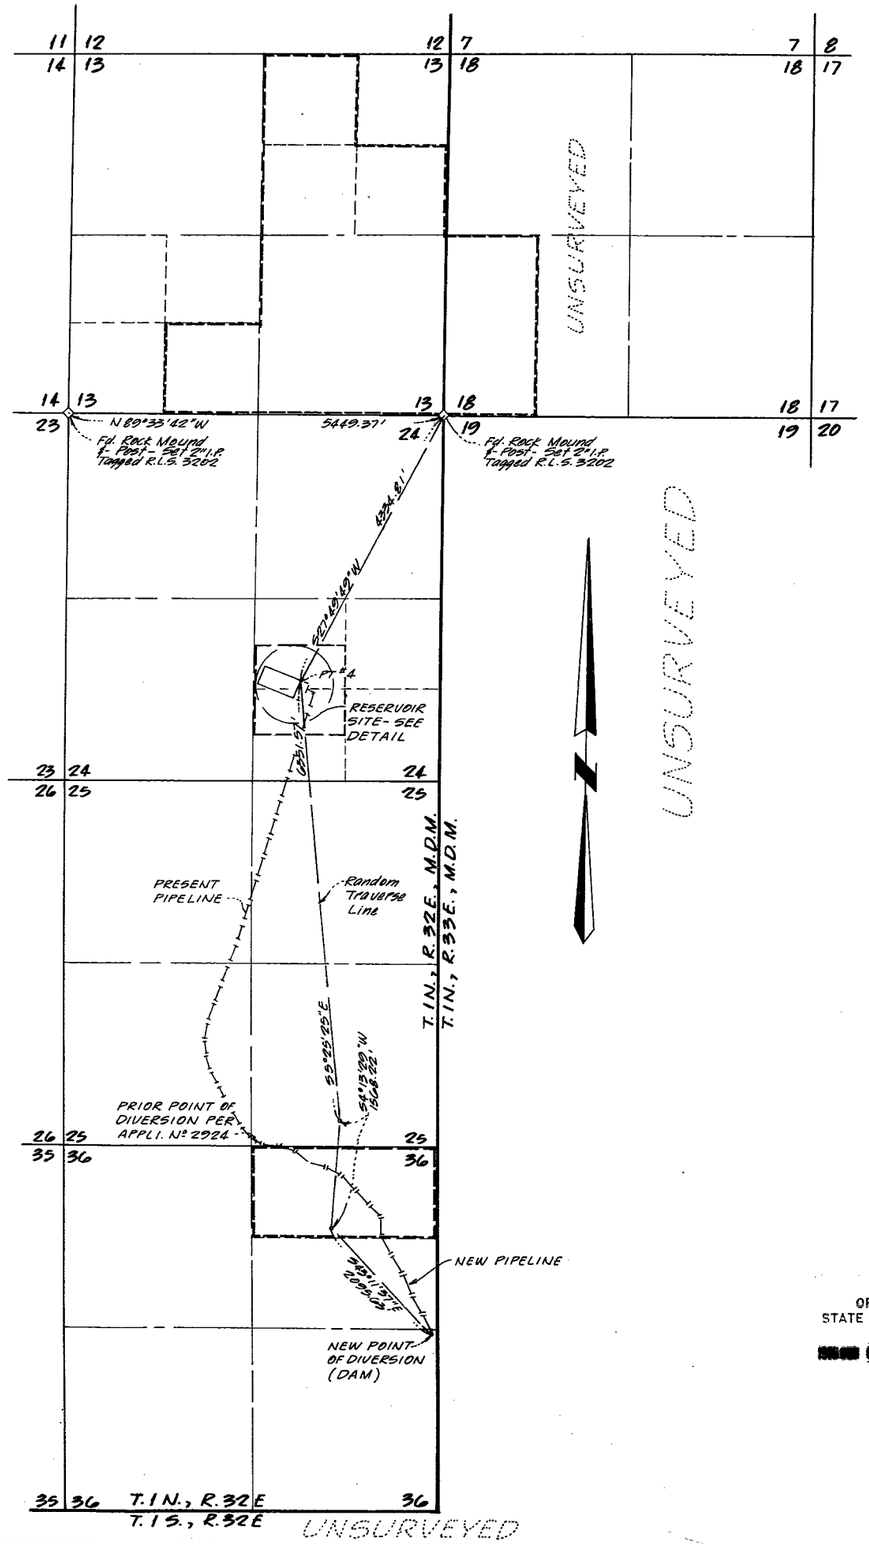

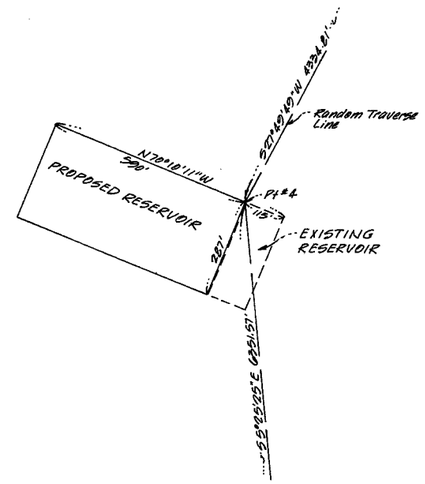

DETAIL
SCALE: 1" = 200'

The bearings shown on this map as based on solar observation and are true.

The change in manner of use referred to in the title block of this map is the addition of the proposed reservoir shown in the DETAIL above.

State Of California } ss.
County of Inyo

I, Roger Glidden, being duly sworn, depose and say that this map, consisting of one sheet, has been correctly drawn to the designated scale from field notes of a survey made by me, on the 15th day of November, 1975; that it truly and correctly represents the proposed location and extent of the works used to divert water from Queen Canyon (Indian Queen Creek), in Mineral County, by Queen Valley Ranch, for irrigation purposes under Application Nº 29628. That the point of diversion, the location, size of the diverting channel, location and description of all measuring devices, the location and extent of lands owned or controlled by the applicant upon which water applied for under Application Nº 29628 is used, within the area between the prior point of diversion and the new point the location and names of all other works or streams which are crossed by or connected with said works are fully and correctly designated thereon.

Roger Glidden J.V. Basilio
Roger Glidden, State Water Rights Surveyor
(Registration Pending)

Subscribed and sworn to before me this 4th day of December, 1975.

Frances N. Grinnan
Notary Public in and for the County of Inyo, State Of California.

OFFICIAL SEAL
Frances N. Grinnan
NOTARY PUBLIC - CALIFORNIA
PRINCIPAL OFFICE IN
INYO COUNTY
My Commission Expires Aug. 30, 1978

OFFICE
STATE ENGINEER

FILED
DEC 1975
STATE ENGINEER'S OFFICE

SCALE: 1" = 1,000'

MAP

TO ACCOMPANY THE APPLICATION FOR CHANGE IN POINT OF DIVERSION AND MANNER OF USE OF APPROPRIATED WATER FOR IRRIGATION, MODIFYING PRIOR APPLICATION Nº 2924, BEING NEW APPLICATION Nº 29628, BY QUEEN VALLEY RANCH, FROM INDIAN QUEEN CREEK

29628