STATE OF CALIFORNIA }
COUNTY OF LOS ANGELES } SS.

I, Tracy I. Phelps, being first duly sworn, depose and say that this map, consisting of 1 sheet, has been correctly drawn to the designated scale from field notes of a survey made by me, on the 16th day of August, 1975; that it truly and correctly represents the location and extent of the works used to divert water from underground in Clark County, by Billy H. and Susan Pulsipher for irrigation and domestic purposes. That the point of diversion, and the boundary of all lands, proposed to be irrigated, are fully and correctly shown thereon.

Tracy I. Phelps
State Water Right Sutveyor No. 407

Subs. ribed and sworn to before me
this 10th day of September, 1975.
Notary Public in and for Los Angeles County, California

Pearl O. Stewart
PEARL O. STEWART

OFFICIAL SEAL
PEARL O. STEWART
NOTARY PUBLIC — CALIFORNIA
PRINCIPAL OFFICE IN
LOS ANGELES COUNTY
Commission Expires April 16, 1978

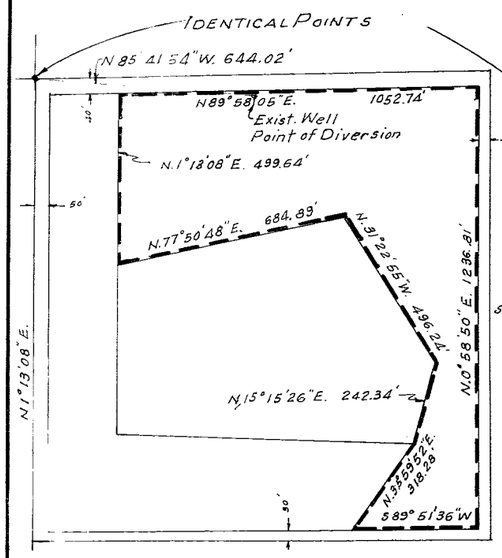

DETAIL OF NW. 1/4 OF THE S.W. 1/4
OF SEC. 35, T. 14 S., R. 66 E., M.D.M.
SHOWING LAND OF PULSIPHER

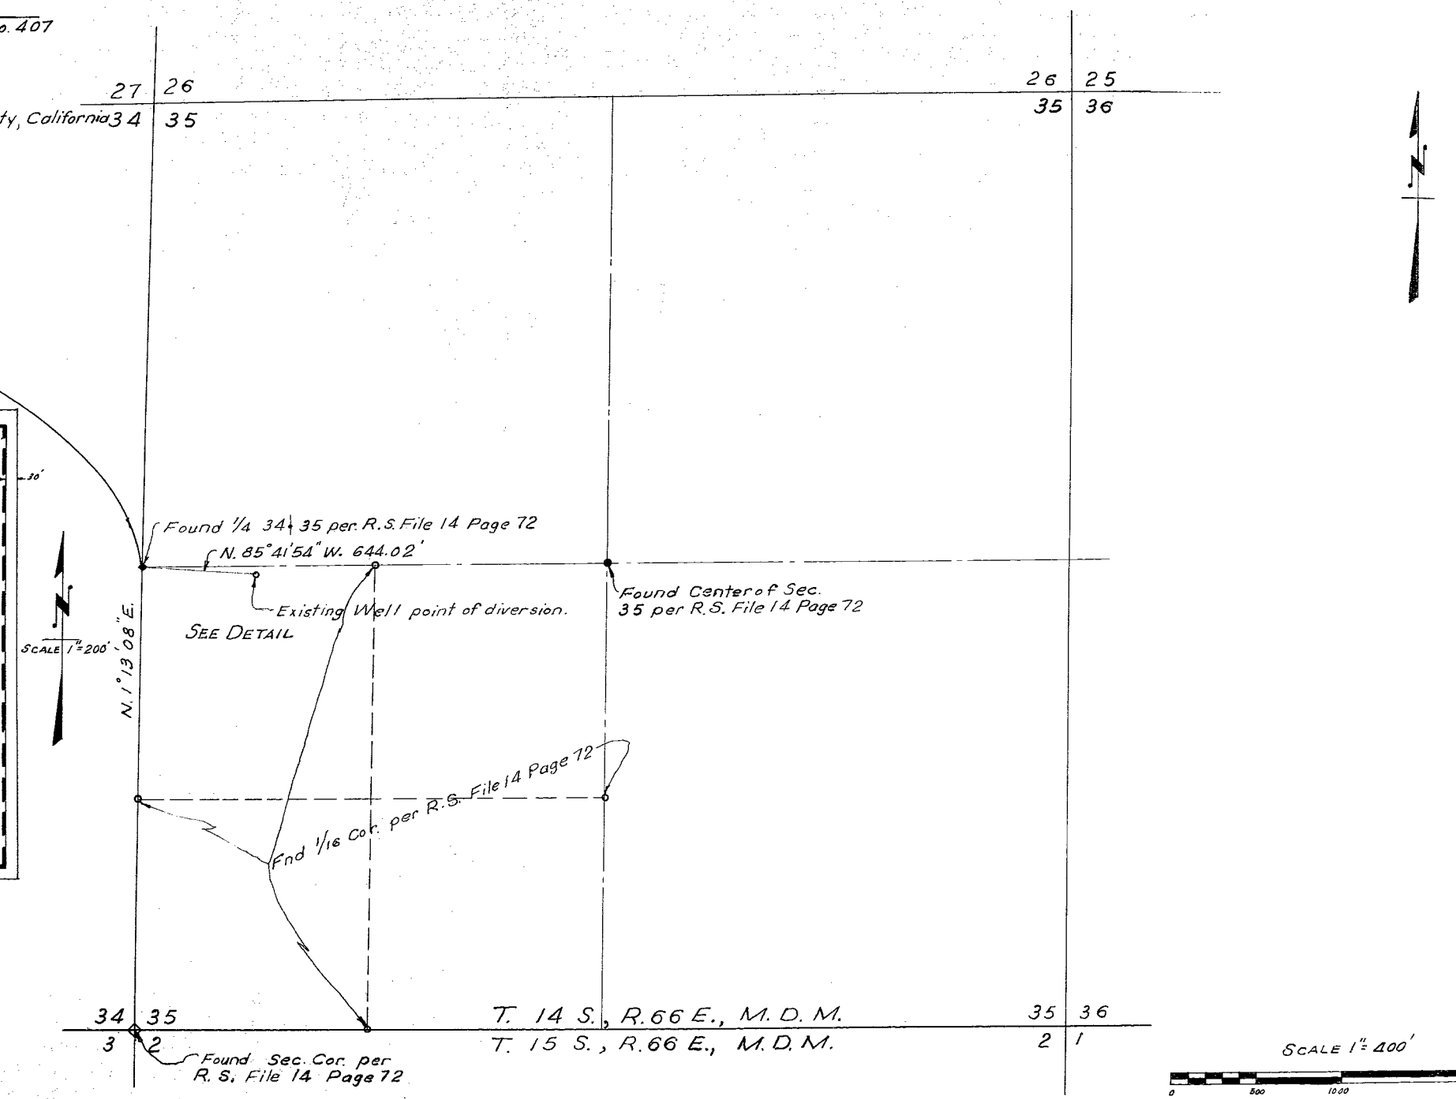

SCALE 1" = 400'
0 500 1000 2000

FILED
SEP 19 1975
STATE ENGINEER'S OFFICE
29632

MAP
TO ACCOMPANY APPLICATION TO
APPROPRIATE WATER FOR
IRRIGATION & DOMESTIC PURPOSES

BY: BILLY H. AND SUSAN PULSIPHER
FROM UNDERGROUND

29632