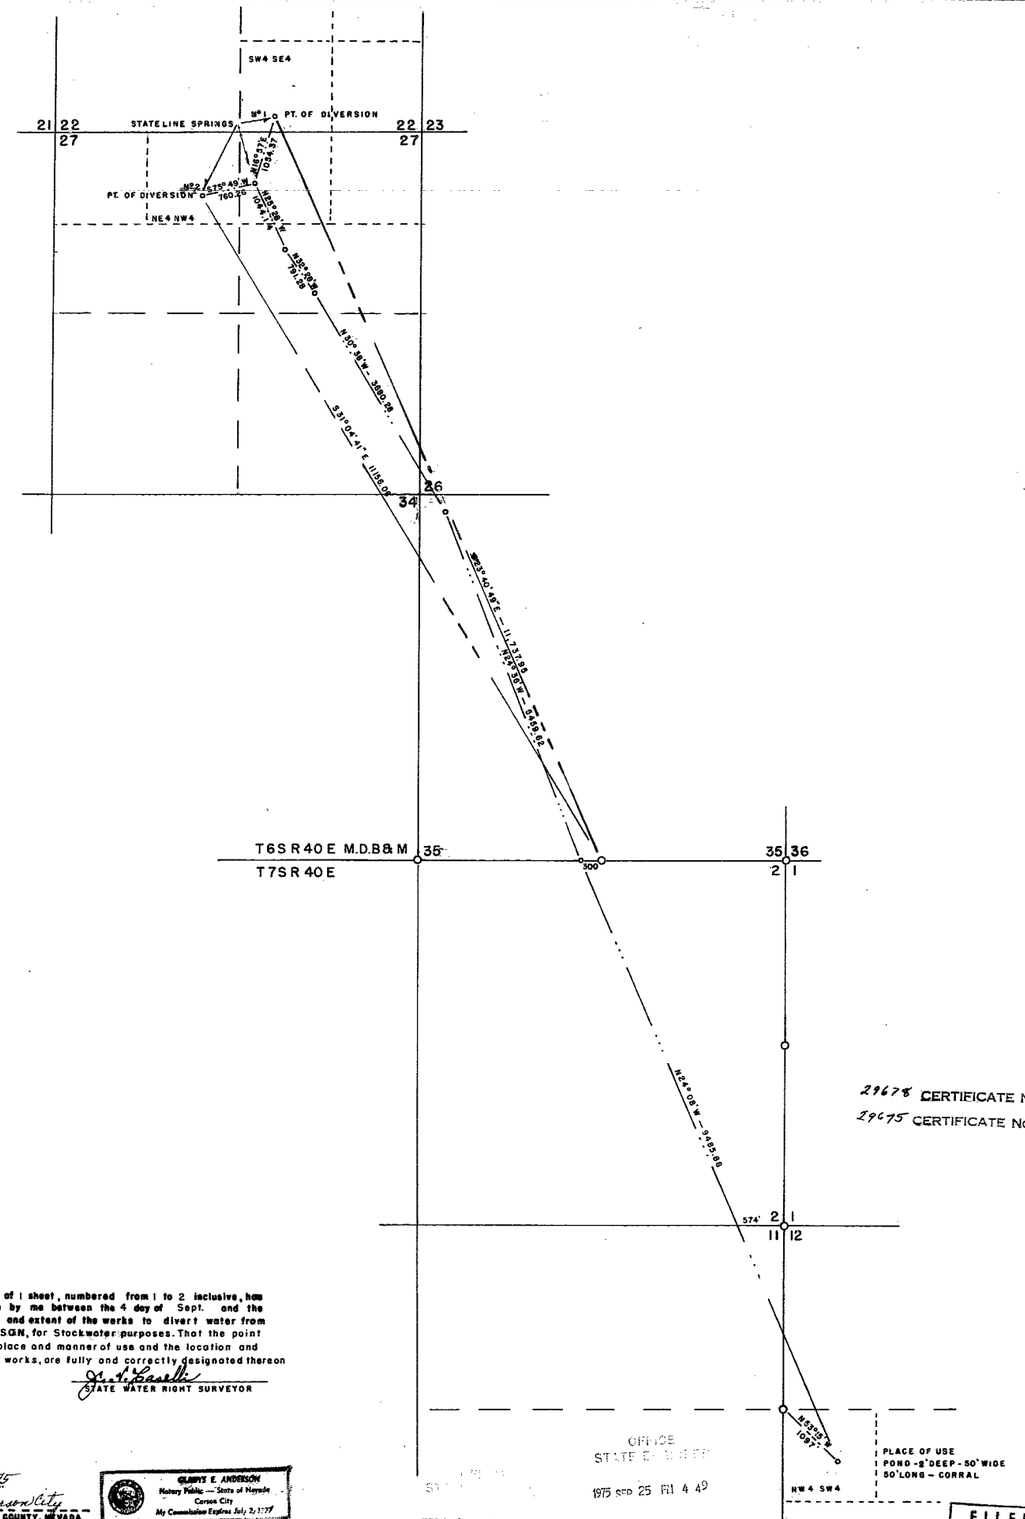

NOTE

Basis of bearings South line Sec. 35
Corners found Scribed rocks
3" iron pipeline – buried – 20440.40'

29678 CERTIFICATE No. 8850 ISSUED 9-30-76
29675 CERTIFICATE No. 8924 ISSUED Jul. 4, 1977

State of Nevada
County of Esmeralda } S.S.

I, J.V. Caselli, being first duly sworn depose and say that this map consisting of 1 sheet, numbered from 1 to 2 inclusive, has been correctly drawn to the designated scale from field notes of a survey made by me between the 4 day of Sept. and the 5 day of Sept. ,1975, that it, truly and correctly represents the proposed location and extent of the works to divert water from STATELINE SPR. Nº1 & 2 , in ESMERALDA COUNTY by HENRY F. & VIRGINIA L. HOWISON, for Stockwater purposes. That the point of diversion, the location, the size of the diverting channel, or other conduit, the place and manner of use and the location and names of all other works or streams which are crossed by or connected with said works, are fully and correctly designated thereon

J. V. Caselli
STATE WATER RIGHT SURVEYOR

Subscribed and sworn to before me this 25th day of September, 1975

Glenys E. Anderson
NOTARY PUBLIC IN AND FOR Carson City COUNTY, NEVADA

GLENYS E. ANDERSON
Notary Public — State of Nevada
Carson City
My Commission Expires July 2, 1977

OFFICE
STATE ENGINEER
1975 SEP 25 PM 4 49

FILED
OCT 29 1975
STATE ENGINEER'S OFFICE

0 1000 2000 3000 4000 5000

MAP TO ACCOMPANY
APPLICATION TO APPROPRIATE WATER
FOR
STOCKWATER
FROM
STATELINE SPRINGS Nº 1 & 2
BY
H.F. & V. L. HOWISON
HENRY F. & VIRGINIA L. HOWISON

SCALE 1" = 1000 FT.

SURVEYED BY –
J.V. CASELLI

29678 29675 File under