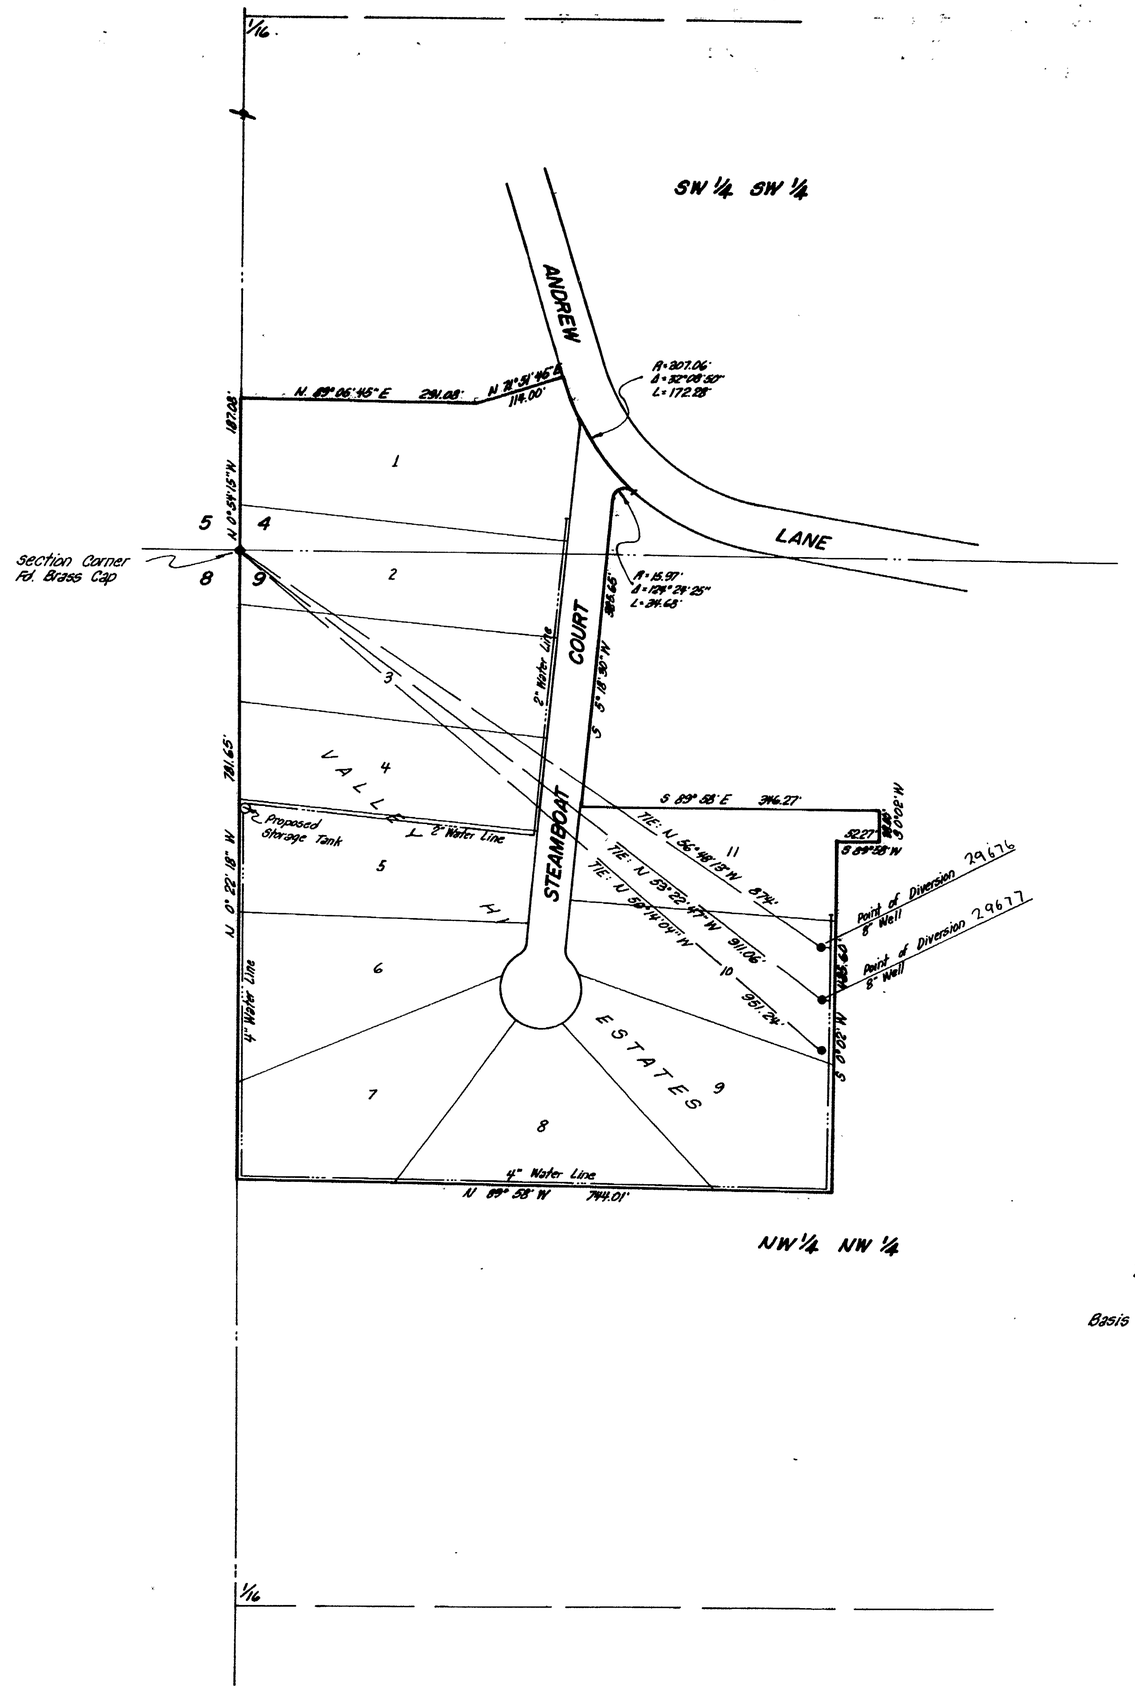

T. 17 N., R. 20 E., M.D.B. & M.

Basis of Bearings: Valley Hi Estates Subdivision

STATE OF NEVADA
COUNTY OF WASHOE S.S.

I, E. P. Osgood, Jr., being first duly sworn, depose and say that this map, consisting of one sheet, has been correctly drawn to the designated scale from field notes of a survey made by me, between October 1, 1975, and October 10, 1975; that it truly and correctly represents the proposed location and extent of the works used to divert water from underground sources in Washoe County, by R. T. Johnson for Quasi-Municipal and Domestic use. That the proposed point of diversion, the approximate location and size of the diverting channel, all reservoirs or basins the location and names of all other works which will cross or connect with the proposed works and the boundary of all lands on which the water is to be used, are fully and correctly designated thereon.

E. P. Osgood Jr.
E. P. Osgood, Jr.
(State Water Right Surveyor No. 294)

Subscribed and sworn to before me this 10th day of October, 1975.
Notary Public in and for Washoe County, Nevada.

MARVIN HAMRICK
Notary Public — State of Nevada
Washoe County
My Commission Expires May 8, 1977

Marvin Hamrick
Notary Public

29676 29677

SCALE 1" = 100

0 100 200 300 400 500

FILED
OCT 24 1975
STATE ENGINEER'S OFFICE

STATE ENGINEER
1975 OCT 24 AM 9 27

MAP TO ACCOMPANY
APPLICATION TO APPROPRIATE WATER
FOR QUASI-MUNICIPAL AND DOMESTIC USE
BY
R. T. JOHNSON
FROM UNDERGROUND SOURCES
WASHOE COUNTY, NEVADA
OCTOBER 1975
E.P. OSGOOD JR., ST. WTR. RT. SUR. NO. 294

29677 29676 Filed under