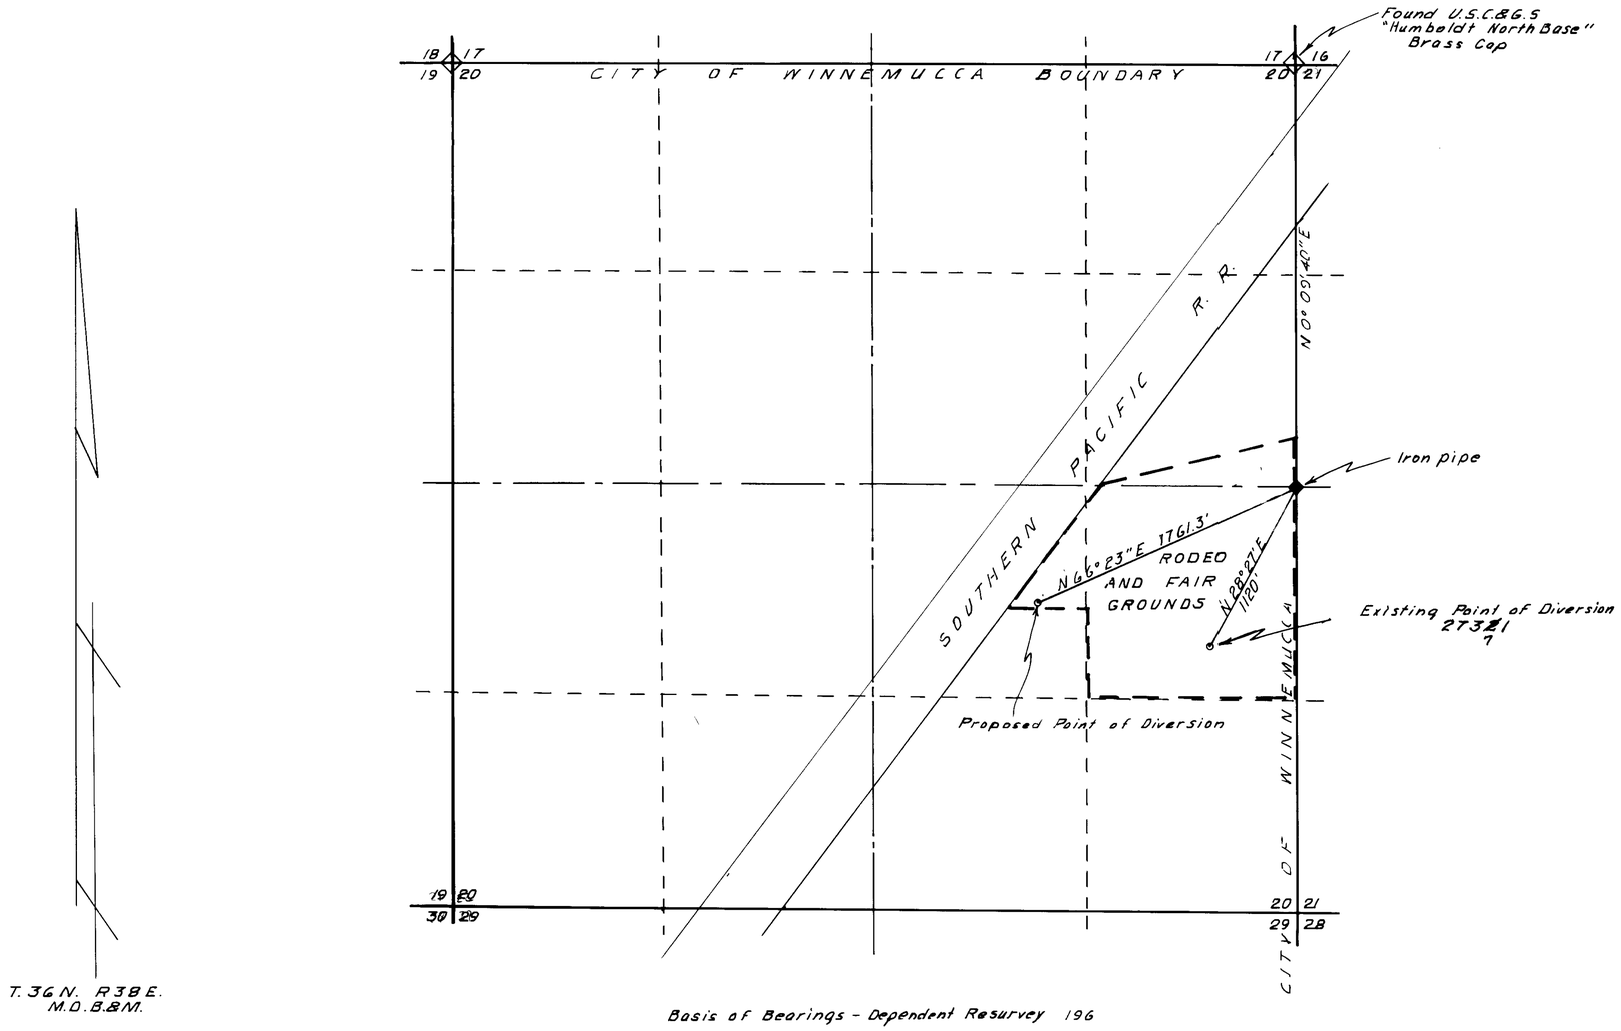

Basis of Bearings - Dependent Resurvey 196

STATE OF NEVADA
COUNTY OF HUMBOLDT } S S

I, J. R. Caldwell, being first duly sworn, depose and say that this map, consisting of 1 sheets, has been correctly drawn to the designated scale from field notes of a survey made by me (or under my supervision and direction), on the 27th day of September, 1975, that it truly and correctly represents the proposed location and extent of the works used to divert water from Underground in Humboldt County by Humboldt County, A Political Subdivision for Irrigation, Stockwatering & Dust Abatement.

That the proposed point of diversion, the location and size of the diverting channel, all reservoirs and basins, location and description of all measuring devices and the boundary of all lands owned or controled by the applicant upon which the water will be used

and the location and names of all other works or streams which are crossed by or connected with said works are fully and correctly designated thereon.

J. R. Caldwell
State Water Right Surveyor No. 276

REGISTERED LAND SURVEYOR J. R. CALDWELL No. 626 NEVADA

Subscribed and sworn to before me this 29th day of September 1975

Gladys Ful
Humboldt County Recorder

Scale 1" = 500

500 0 500 1000 1500 2000

29688

FILED
1975

1975 SEP 30 AM 10 16

J. R. Caldwell
Winnemucca, Nevada

Job No 7583	By	Date
Survey	J.R.C.	9-27-75
Calculations	J.R.C.	..
Drawing	J.R.C.	9-28-75
Checked		
Corrections		

MAP TO ACCOMPANY

APPLICATION TO CHANGE THE POINT OF DIVERSION, PLACE AND MANNER OF USE

FOR IRRIGATION STOCKWATERING & DUST ABATEMENT

BY HUMBOLDT COUNTY, A POLITICAL SUBDIVISION

FROM UNDERGROUND

IN HUMBOLDT COUNTY, NEVADA

29688