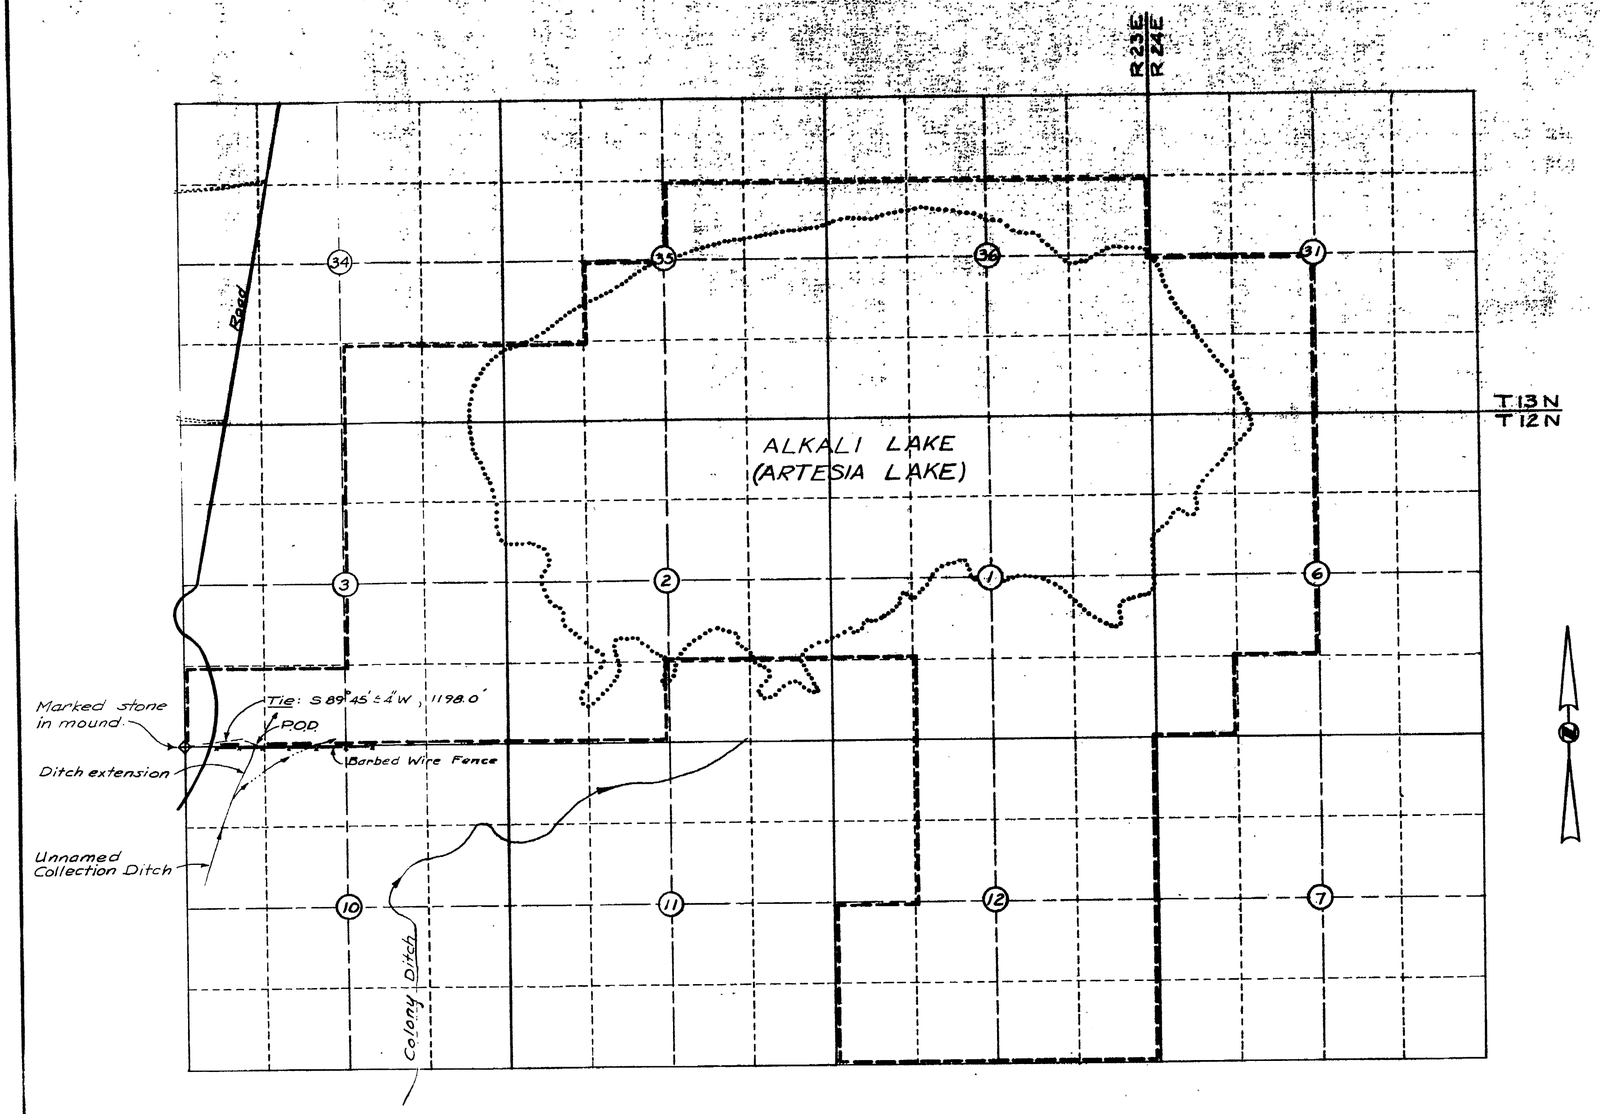

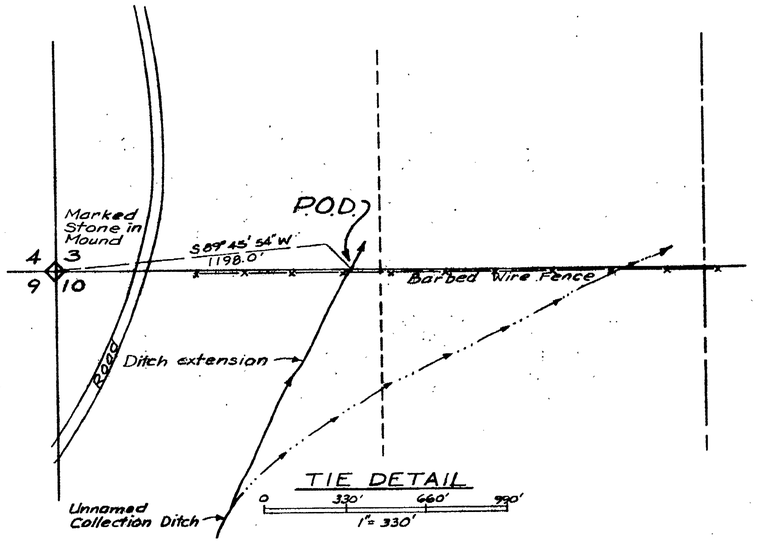

STATE OF NEVADA }
COUNTY OF WASHOE } SS

I, **Donald C. Osborne**, being first duly sworn, depose and say that this map, consisting of one sheet, has been correctly drawn to the designated scales from field notes of a survey made by me on the 3rd. day of March 1975; that it truly and correctly represents the proposed location and extent of works used to divert water from an unnamed collection ditch in Lyon County by the Nevada Dept. of Fish and Game for fish, wildlife and recreation purposes. That the proposed point of diversion, the approximate location and size of the diverting channels, all reservoirs or basins, the location and names of all other works which will cross or connect with the proposed works, and the boundary of all lands, showing by 40 acre subdivisions, the areas where the applied-for water will be utilized are fully and correctly designated hereon.

Donald C Osborne
Donald C. Osborne
State Water Right Surveyor

Subscribed and sworn to before me this 19 day of September, 1975. Notary Public in and for Washoe County, Nevada.

Grover C. Freeman

Basis of Bearings :- Solar Observation

0 1320' 2640' 3960' 5280'
1" = 1320'

FILED
DEC 1975
STATE ENGINEER'S OFFICE

OFFICE
STATE ENGINEER
1975 DEC 9 AM 9 49

MAP TO ACCOMPANY APPLICATION TO APPROPRIATE WATER FOR FISH, WILDLIFE AND RECREATION PURPOSES BY THE NEVADA DEPARTMENT OF FISH & GAME FROM AN UNNAMED COLLECTION DITCH IN LYON COUNTY, NEVADA

SEPTEMBER 1975 SM-5

29744