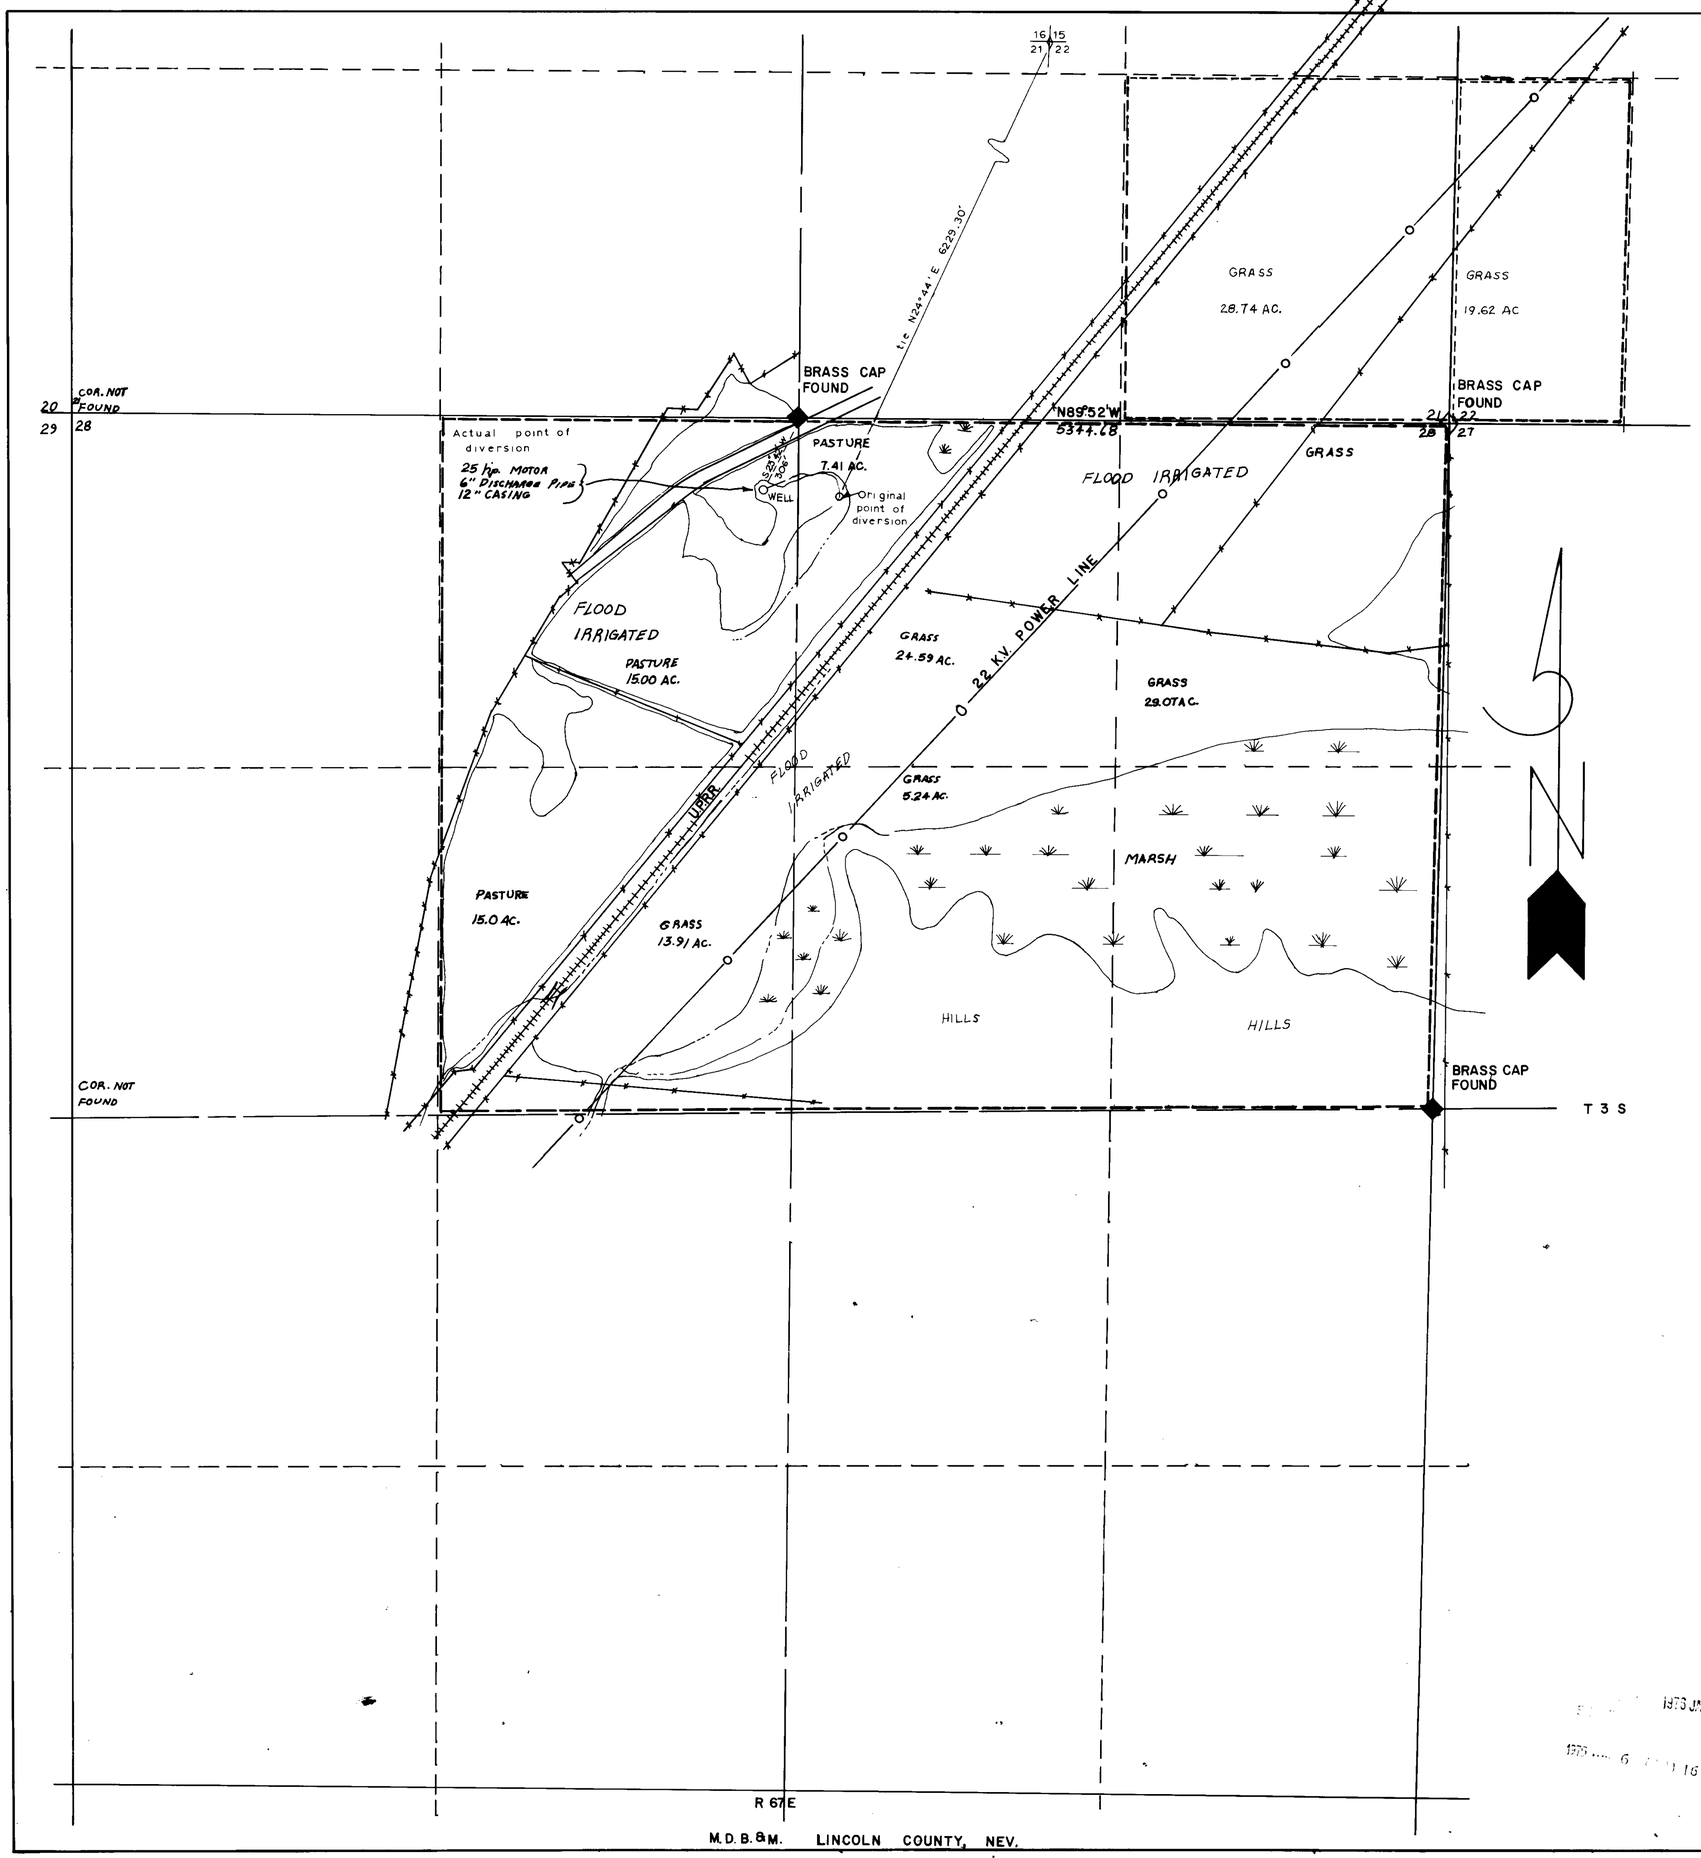

SECTION	SUBDIVISION	TOWNSHIP	RANGE	CULTIVATED ACREAGE	DISCRIPTION OF CULTURE	DATE OF FIRST CULT.
21	SE 1/4 SE 1/4	T35	R67E	28.74	GRASS HAY	
22	W1/2 SW1/4 SW1/4	T35	R67E	19.62	GRASS HAY	
28	NE 1/4 NW 1/4	T35	R67E	15.00	PASTURE	
28	SE 1/4 NW 1/4	T35	R67E	15.00	PASTURE	
28	SE 1/4 NW 1/4	T35	R67E	13.91	GRASS HAY	
28	NW 1/4 NE 1/4	T35	R67E	7.41	PASTURE	
28	NW 1/4 NE 1/4	T35	R67E	24.59	GRASS HAY	
28	SW 1/4 NE 1/4	T35	R67E	5.24	GRASS HAY	
28	NE 1/4 NE 1/4	T35	R67E	29.07	GRASS HAY	

CULTURAL MAP TABULATION

SURVEYOR'S CERTIFICATE

STATE OF NEVADA

COUNTY OF LINCOLN

I, PHILIP C. HULSE, BEING FIRST DUTY SWORN, DEPOSE AND SAY THIS MAP CONSISTING OF ONE SHEET HAS BEEN CORRECTLY DRAWN TO THE DESIGNATED SCALE FROM FIELD NOTES OF A SURVEY MADE UNDER MY SUPERVISION BETWEEN MARCH 1, 1975 & MARCH 20, 1975 THAT IT TRULY AND CORRECTLY REPRESENTS THE LOCATION AND EXTENT OF THE WORKS USED TO DIVERT WATER FROM UNDERGROND SOURCES IN LINCOLN COUNTY, NEV. BY 1001 RANCH C/O THOS. L. CLAY FOR IRRIGATION PURPOSES UNDER APPLICATION NO. 24327. THAT POINT OF DIVERSION, THE LOCATION, SIZE OF THE DIVERTING CHANNELS AND PIPES, AND THE NAMES OF ALL OTHER WORKS WHICH WILL CROSS OR CONNECT WITH SAID WORKS ARE FULLY AND CORRECTLY SHOWN. THE LOCATION AND EXTENT OF THE OF THE LANDS OWNED OR CONTROLLED BY THE APPLICANT UPON WHICH WATER IS APPLIED FOR UNDER APPLICATION NO. 24327 IS USED TOGETHER WITH THE AREA AND KIND OF CULTURE IN EACH 40 ACRE SUBDIVISION IS DESIGNATED ABOVE IN THE CULTURAL MAP TABULATION

STATE WATER RIGHT SURVEYOR

SUBSCRIBED AND SWORN TO BEFORE ME THIS ____ DAY OF _____ 1975

NOTARY PUBLIC IN AND FOR

COUNTY, NEVADA

BASIS OF BEARING; NORTH SECTION LINE SEC. 28 N 89° 52' W

SCALE 1" = 300'

0 300 600 900 1200

1975 JAN 19 PM 2 57

1975 ... 6 ... 16

FILE

R 67 E

M.D.B.&M. LINCOLN COUNTY, NEV.

MAP TO ACCOMPANY PROOF OF BENEFICIAL USE UNDER PERMIT NO. 24327 FOR IRRIGATION

BY 1001 RANCH C/O THOMAS L. CLAY

FROM UNDERGROND SOURCES

SECTIONS 21, 22, & 28 T 3 S R 67 E

PHILIP C. HULSE LAND & WATER RIGHT SURVEYOR

DRAWN

29749