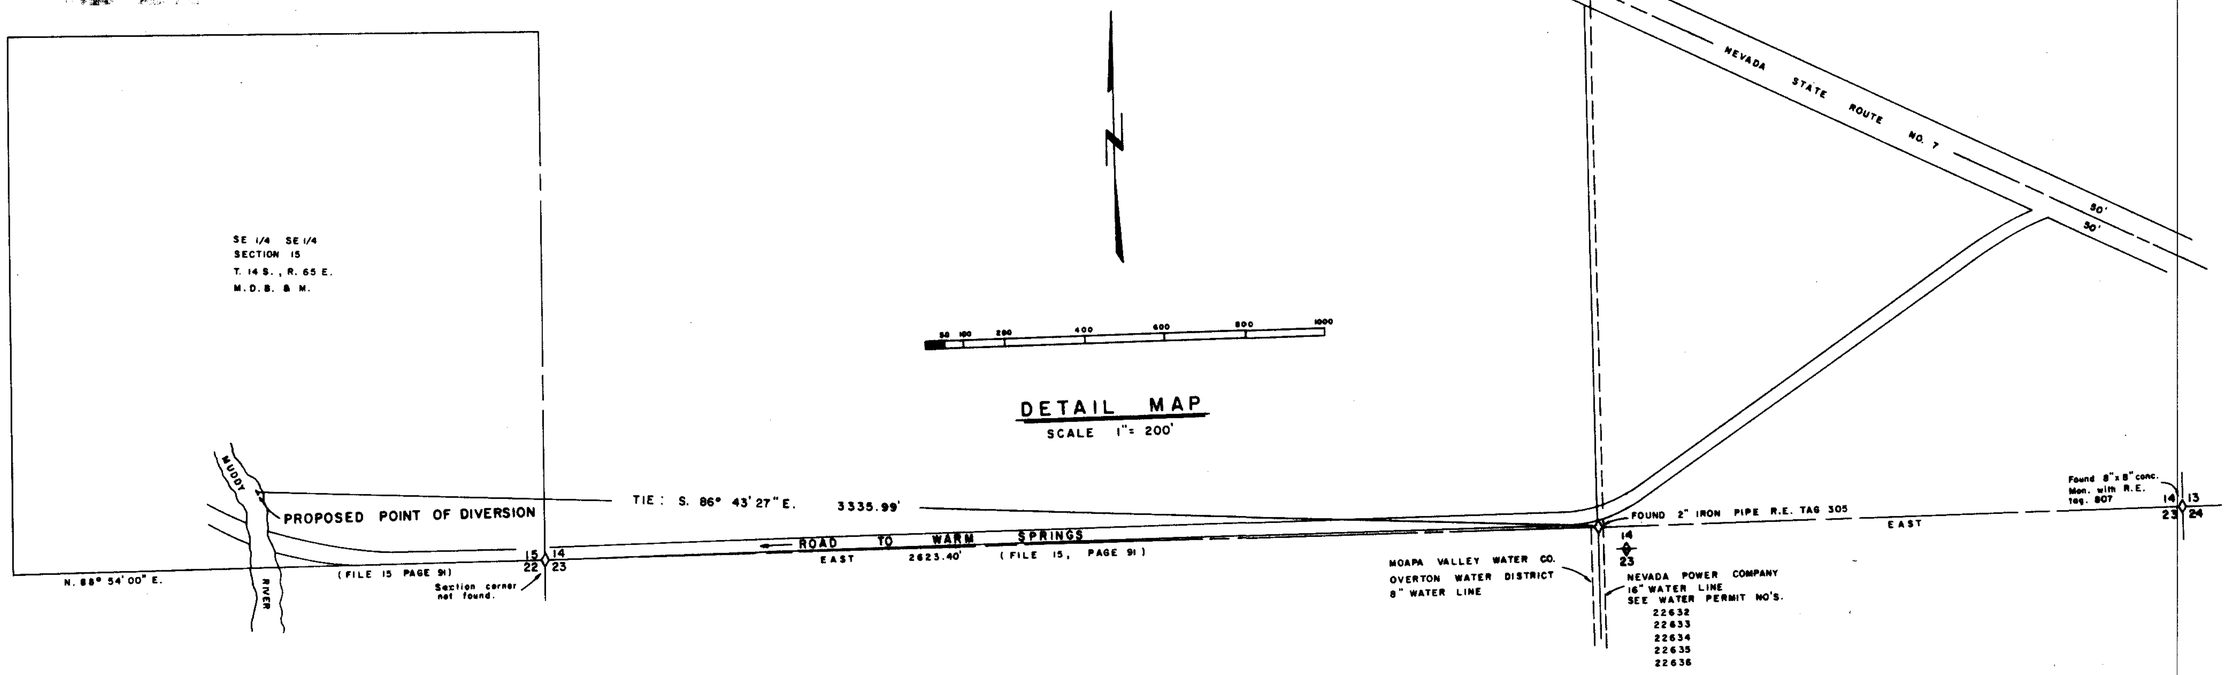

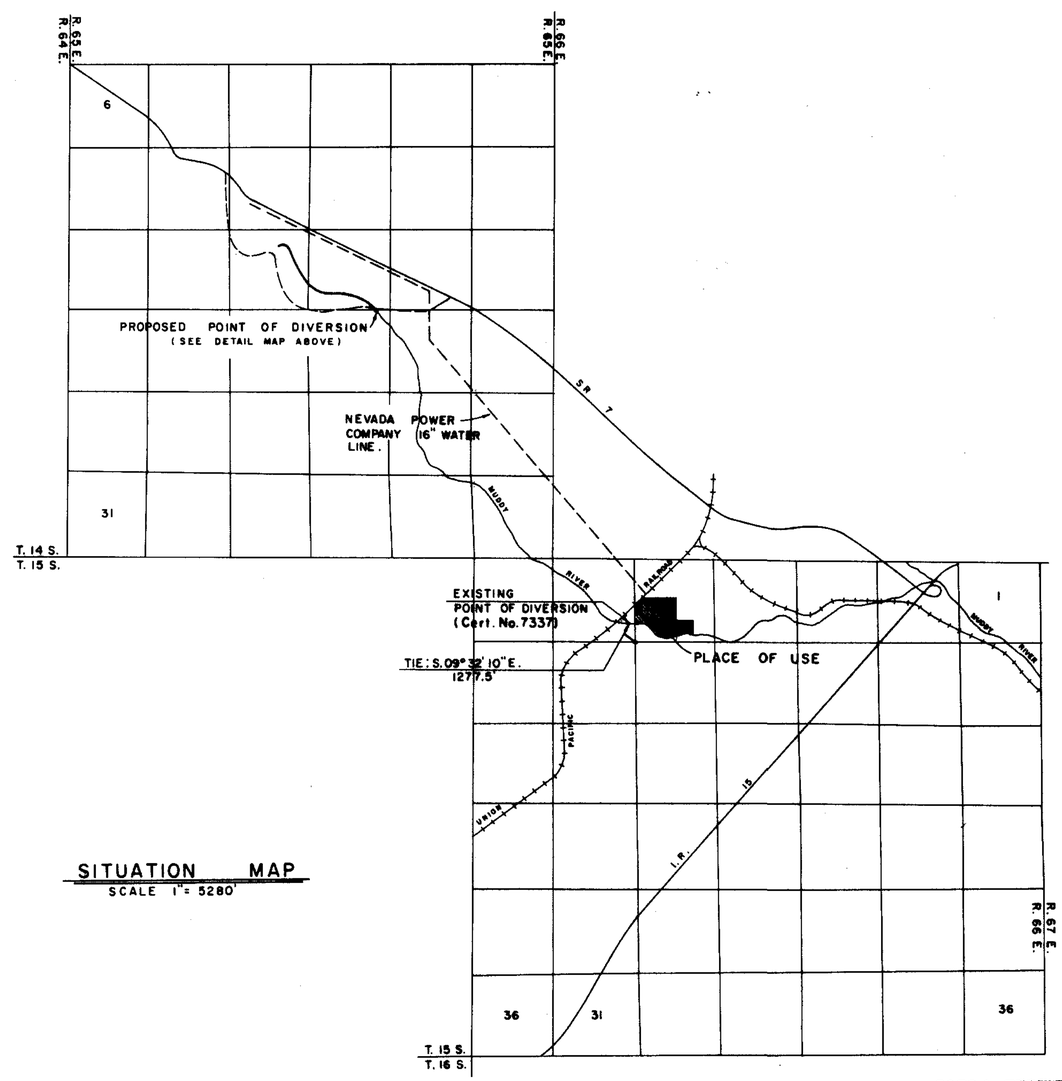

SITUATION MAP
SCALE 1" = 5280'

State of Nevada }
County of Clark } SS:

I, Phillip B. McVey, being first duly sworn, depose and say that this map consisting of one sheet has been correctly drawn to the designated scale from field notes of a survey made by me between February 19 and February 21, 1975 and from information obtain from Clark County, Nevada record of survey map and from U.S. Geological Survey 15 minute series quadrangle to accompany application for permit to change the point of diversion, that it truly and correctly represents the location of the works to divert water from the underground source the Nevada Power Company for industrial (cooling) purposes; that the boundaries of all land shown by 40 acres (or less.) subdivion of the area within which the water is to be beneficially used are fully and correctly designated.

Phillip B. McVey
PHILLIP B. MCVEY
State Water Right Surveyor
Certificate No. 327

Subscribed and sworn to before me this 28 th. day of October, 1975.

Jane Williams
Notary Public

My commission expires July 7, 1979

JANE WILLIAMS
Notary Public-State of Nevada
COUNTY OF CLARK
My Commission Expires July 7, 1979

FILED
NOV 13 1975
STATE ENGINEER'S OFFICE

RECEIVED
STATE ENGINEER'S OFFICE

29764

MAP

TO ACCOMPANY APPLICATION FOR PERMISSION TO CHANGE POINT OF DIVERSION OF THE PUBLIC WATERS OF THE STATE OF NEVADA HERETOFORE APPROPRIATED BY THE NEVADA POWER COMPANY.

29764 CERTIFICATE No. 9661 ISSUED 12/10/81

69700 29764