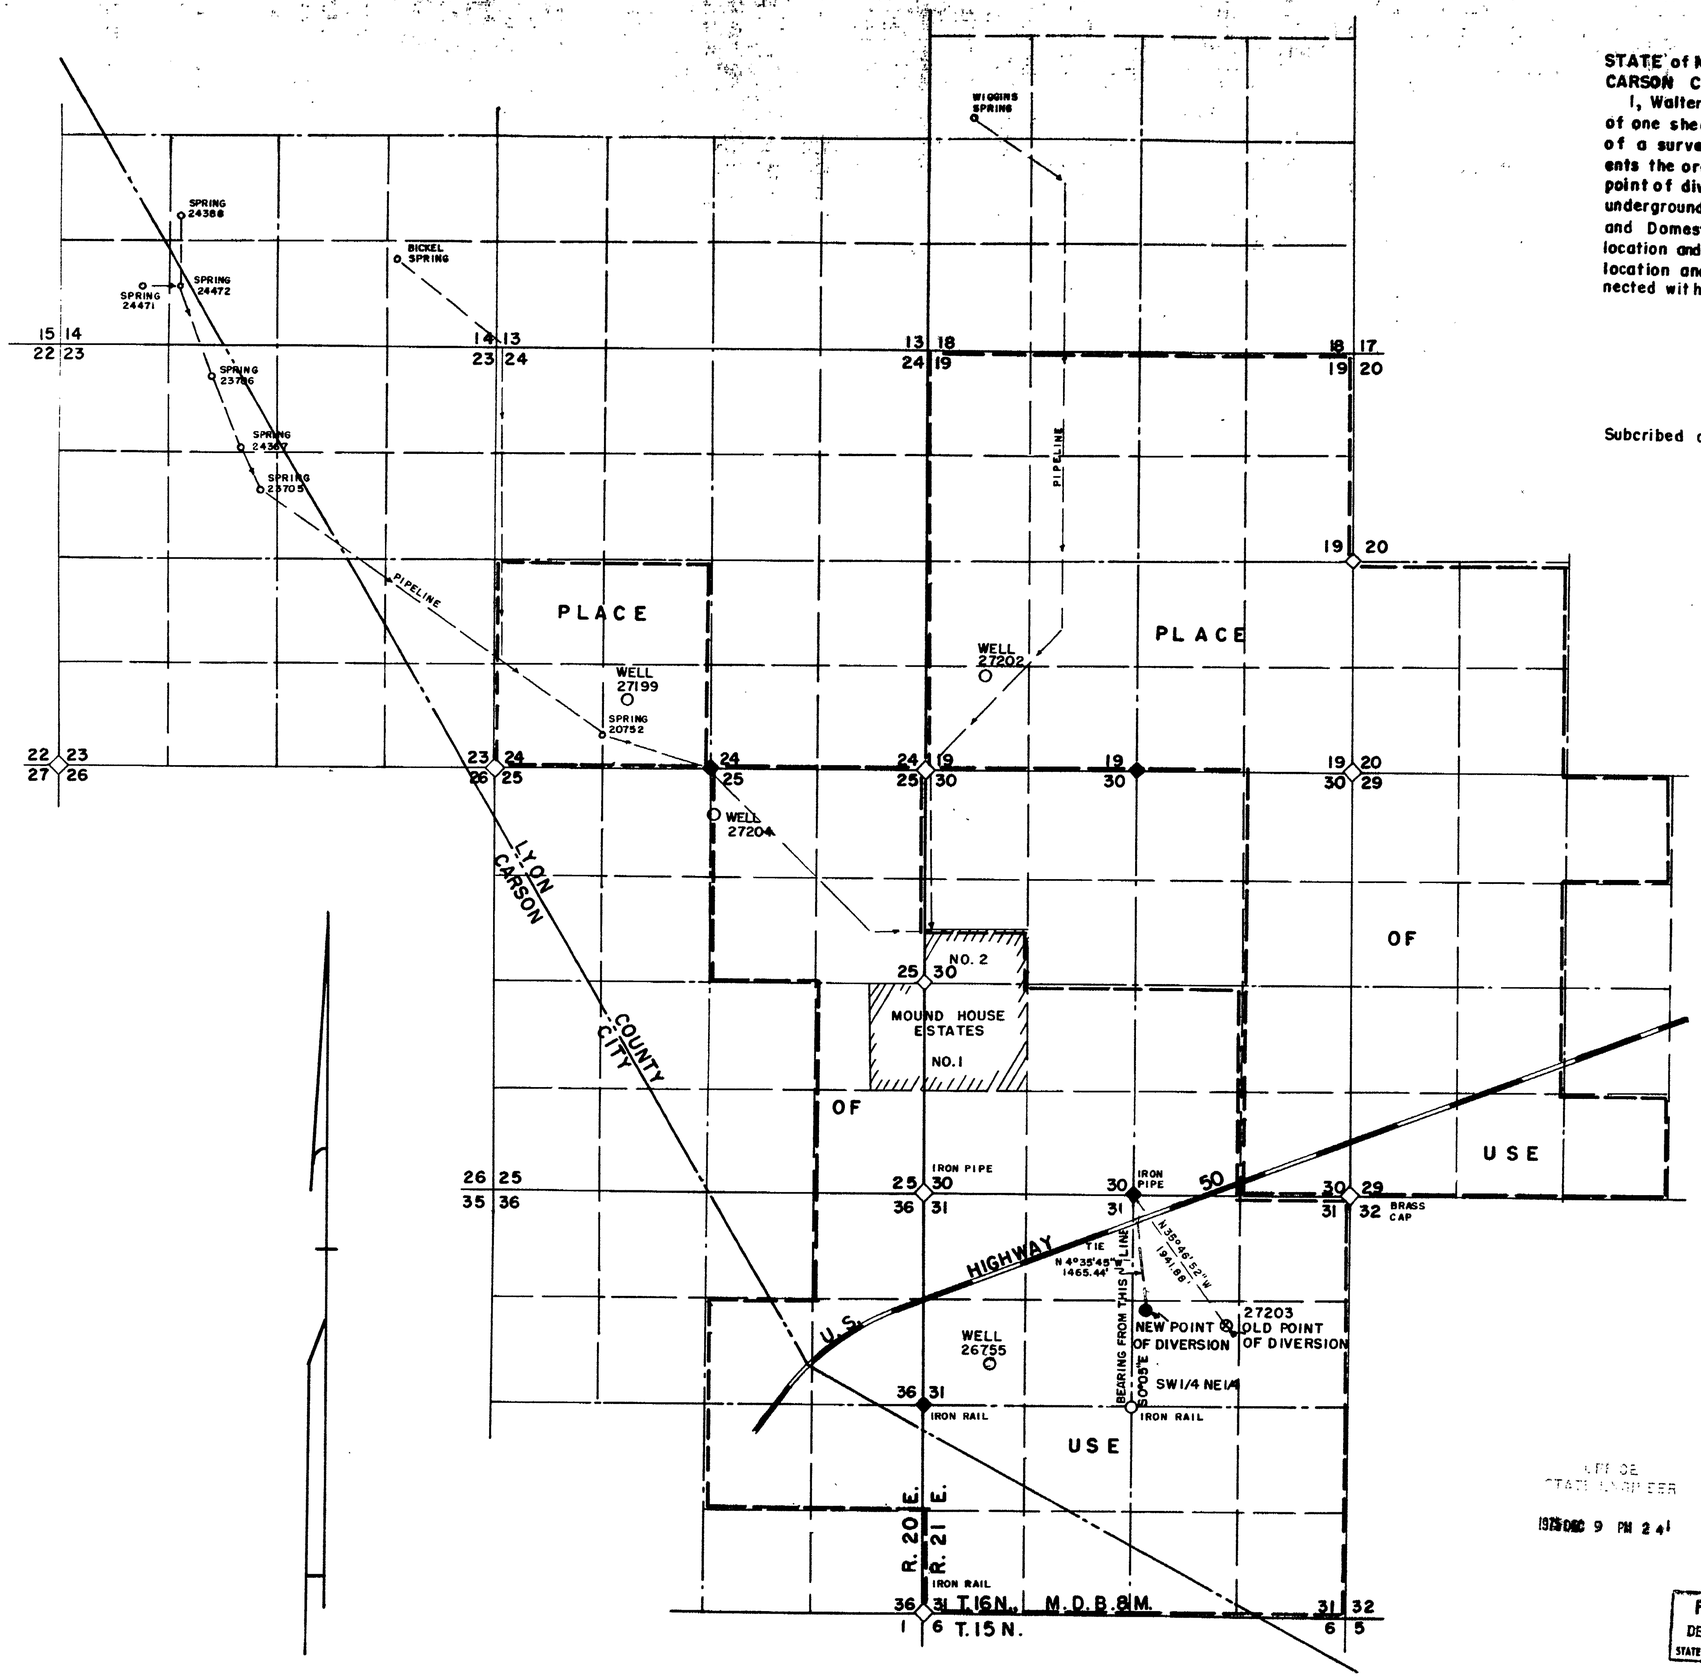


STATE of NEVADA
CARSON CITY } S.S.

I, Walter G. Reid, being first duly sworn, depose and say that this map consisting of one sheet, has been correctly drawn to the designated scale from field notes of a survey made by me on December 4, 1975, that it truly and correctly represents the original point of diversion, under Permit No. 27203 and the proposed point of diversion, and the extent of the works used to divert water from an underground source in Lyon County, by Julius Bunkowski, for Quasi-Municipal and Domestic purposes. That the old and new point of diversion, the approximate location and size of the diverting conduit, the place and manner of use, and the location and names of all other works or streams which are crossed by or connected with said works, are fully and correctly designated thereon.

Walter G. Reid
State Water Right Surveyor

Subcribed and sworn to before me this 9th day of Dec., 1975.

Jean Williams

JEAN WILLIAMS
Notary Public — State of Nevada
Carson City
My Commission Expires Sept. 26 1977

OFFICE
STATE ENGINEER
1975 DEC 9 PM 2 41

FILED
DEC 9 1975
STATE ENGINEER'S OFFICE

SCALE: 1" = 1,000'

0 250 500 1000 2000 3000 4000 5000

MAP TO ACCOMPANY APPLICATION
TO CHANGE POINT OF DIVERSION
UNDER PERMIT NO. 27203
FOR QUASI-MUNICIPAL & DOMESTIC
BY JULIUS BUNKOWSKI
FROM UNDERGROUND SOURCE

29354