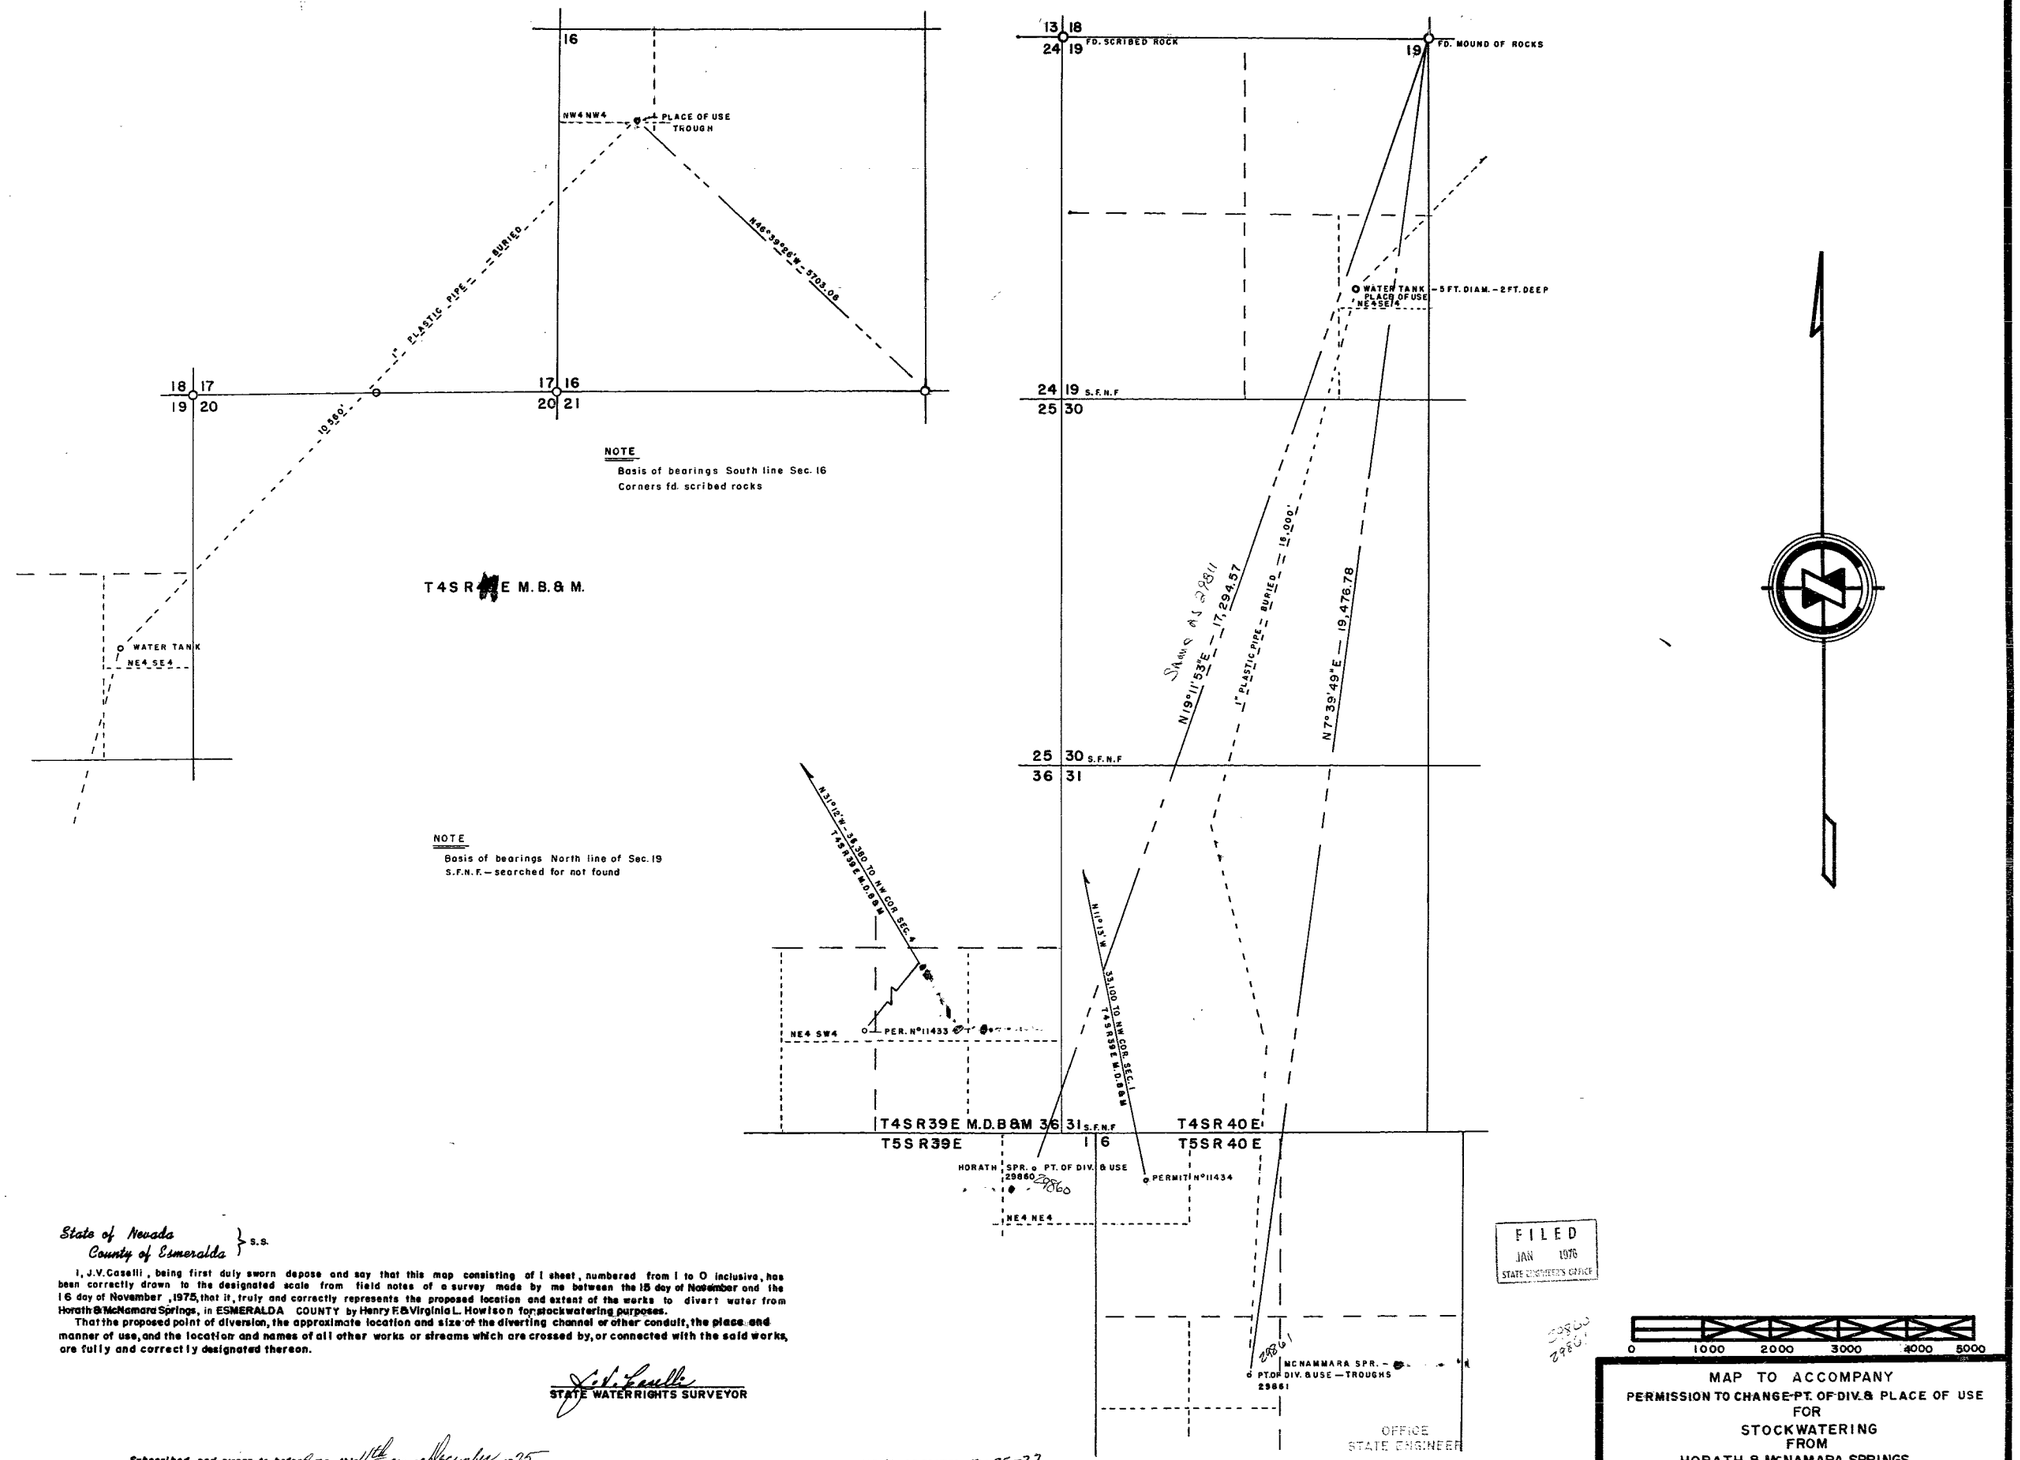

State of Nevada
County of Esmeralda } S.S.

I, J.V. Caselli, being first duly sworn depose and say that this map consisting of 1 sheet, numbered from 1 to 0 inclusive, has been correctly drawn to the designated scale from field notes of a survey made by me between the 15 day of November and the 16 day of November, 1975, that it, truly and correctly represents the proposed location and extent of the works to divert water from Horath & McNamara Springs, in ESMERALDA COUNTY by Henry F. & Virginia L. Howison for stockwatering purposes.

That the proposed point of diversion, the approximate location and size of the diverting channel or other conduit, the place and manner of use, and the location and names of all other works or streams which are crossed by, or connected with the said works, are fully and correctly designated thereon.

J.V. Caselli
STATE WATERRIGHTS SURVEYOR

Subscribed and sworn to before me this 11th day of December, 1975
Donna Bird County Clerk
NOTARY PUBLIC IN AND FOR Esmeralda COUNTY, NEVADA

29860 CERTIFICATE NO. 9046 ISSUED 5-25-77

29861 CERTIFICATE NO. 9047 ISSUED 5-25-77

OFFICE
STATE ENGINEER
1976 JAN 6 AM 9 22

OFFICE
STATE ENGINEER
1975 DEC 15 AM 2 32

FILED
JAN 1976
STATE ENGINEER'S OFFICE

MAP TO ACCOMPANY
PERMISSION TO CHANGE PT. OF DIV. & PLACE OF USE
FOR
STOCKWATERING
FROM
HORATH & McNAMARA SPRINGS
BY
HENRY F. & VIRGINIA L. HOWISON

SCALE 1" = 1000 FT.

SURVEYED BY -
J.V. CASELLI

29861 29860