State of Nevada } S.S.
County of Washoe }

I, Claude E. Hunter, being first duly sworn, depose and say that this map, consisting of one sheet, has been correctly drawn to the designated scale from field notes of a survey made under my supervision and direction between the 7th day and the 15th day of November, 1958; that it truly and correctly represents the location and extent of the works used to divert water from underground source in Washoe County, by Fish Springs Ranch, for domestic and stockwatering purposes. That the point of diversion, the location and size of the diverting channel or other conduit, the place and manner of use are fully and correctly designated thereon.

Claude E. Hunter
State Water Right Surveyor 207

Subscribed and sworn to before me this 6th of January 1976.

Mary M. Taw
Notary Public in and for Washoe County, Nevada.

MARY M. TAW
Notary Public - State of Nevada
Washoe County
My Commission Expires Nov. 24, 1979

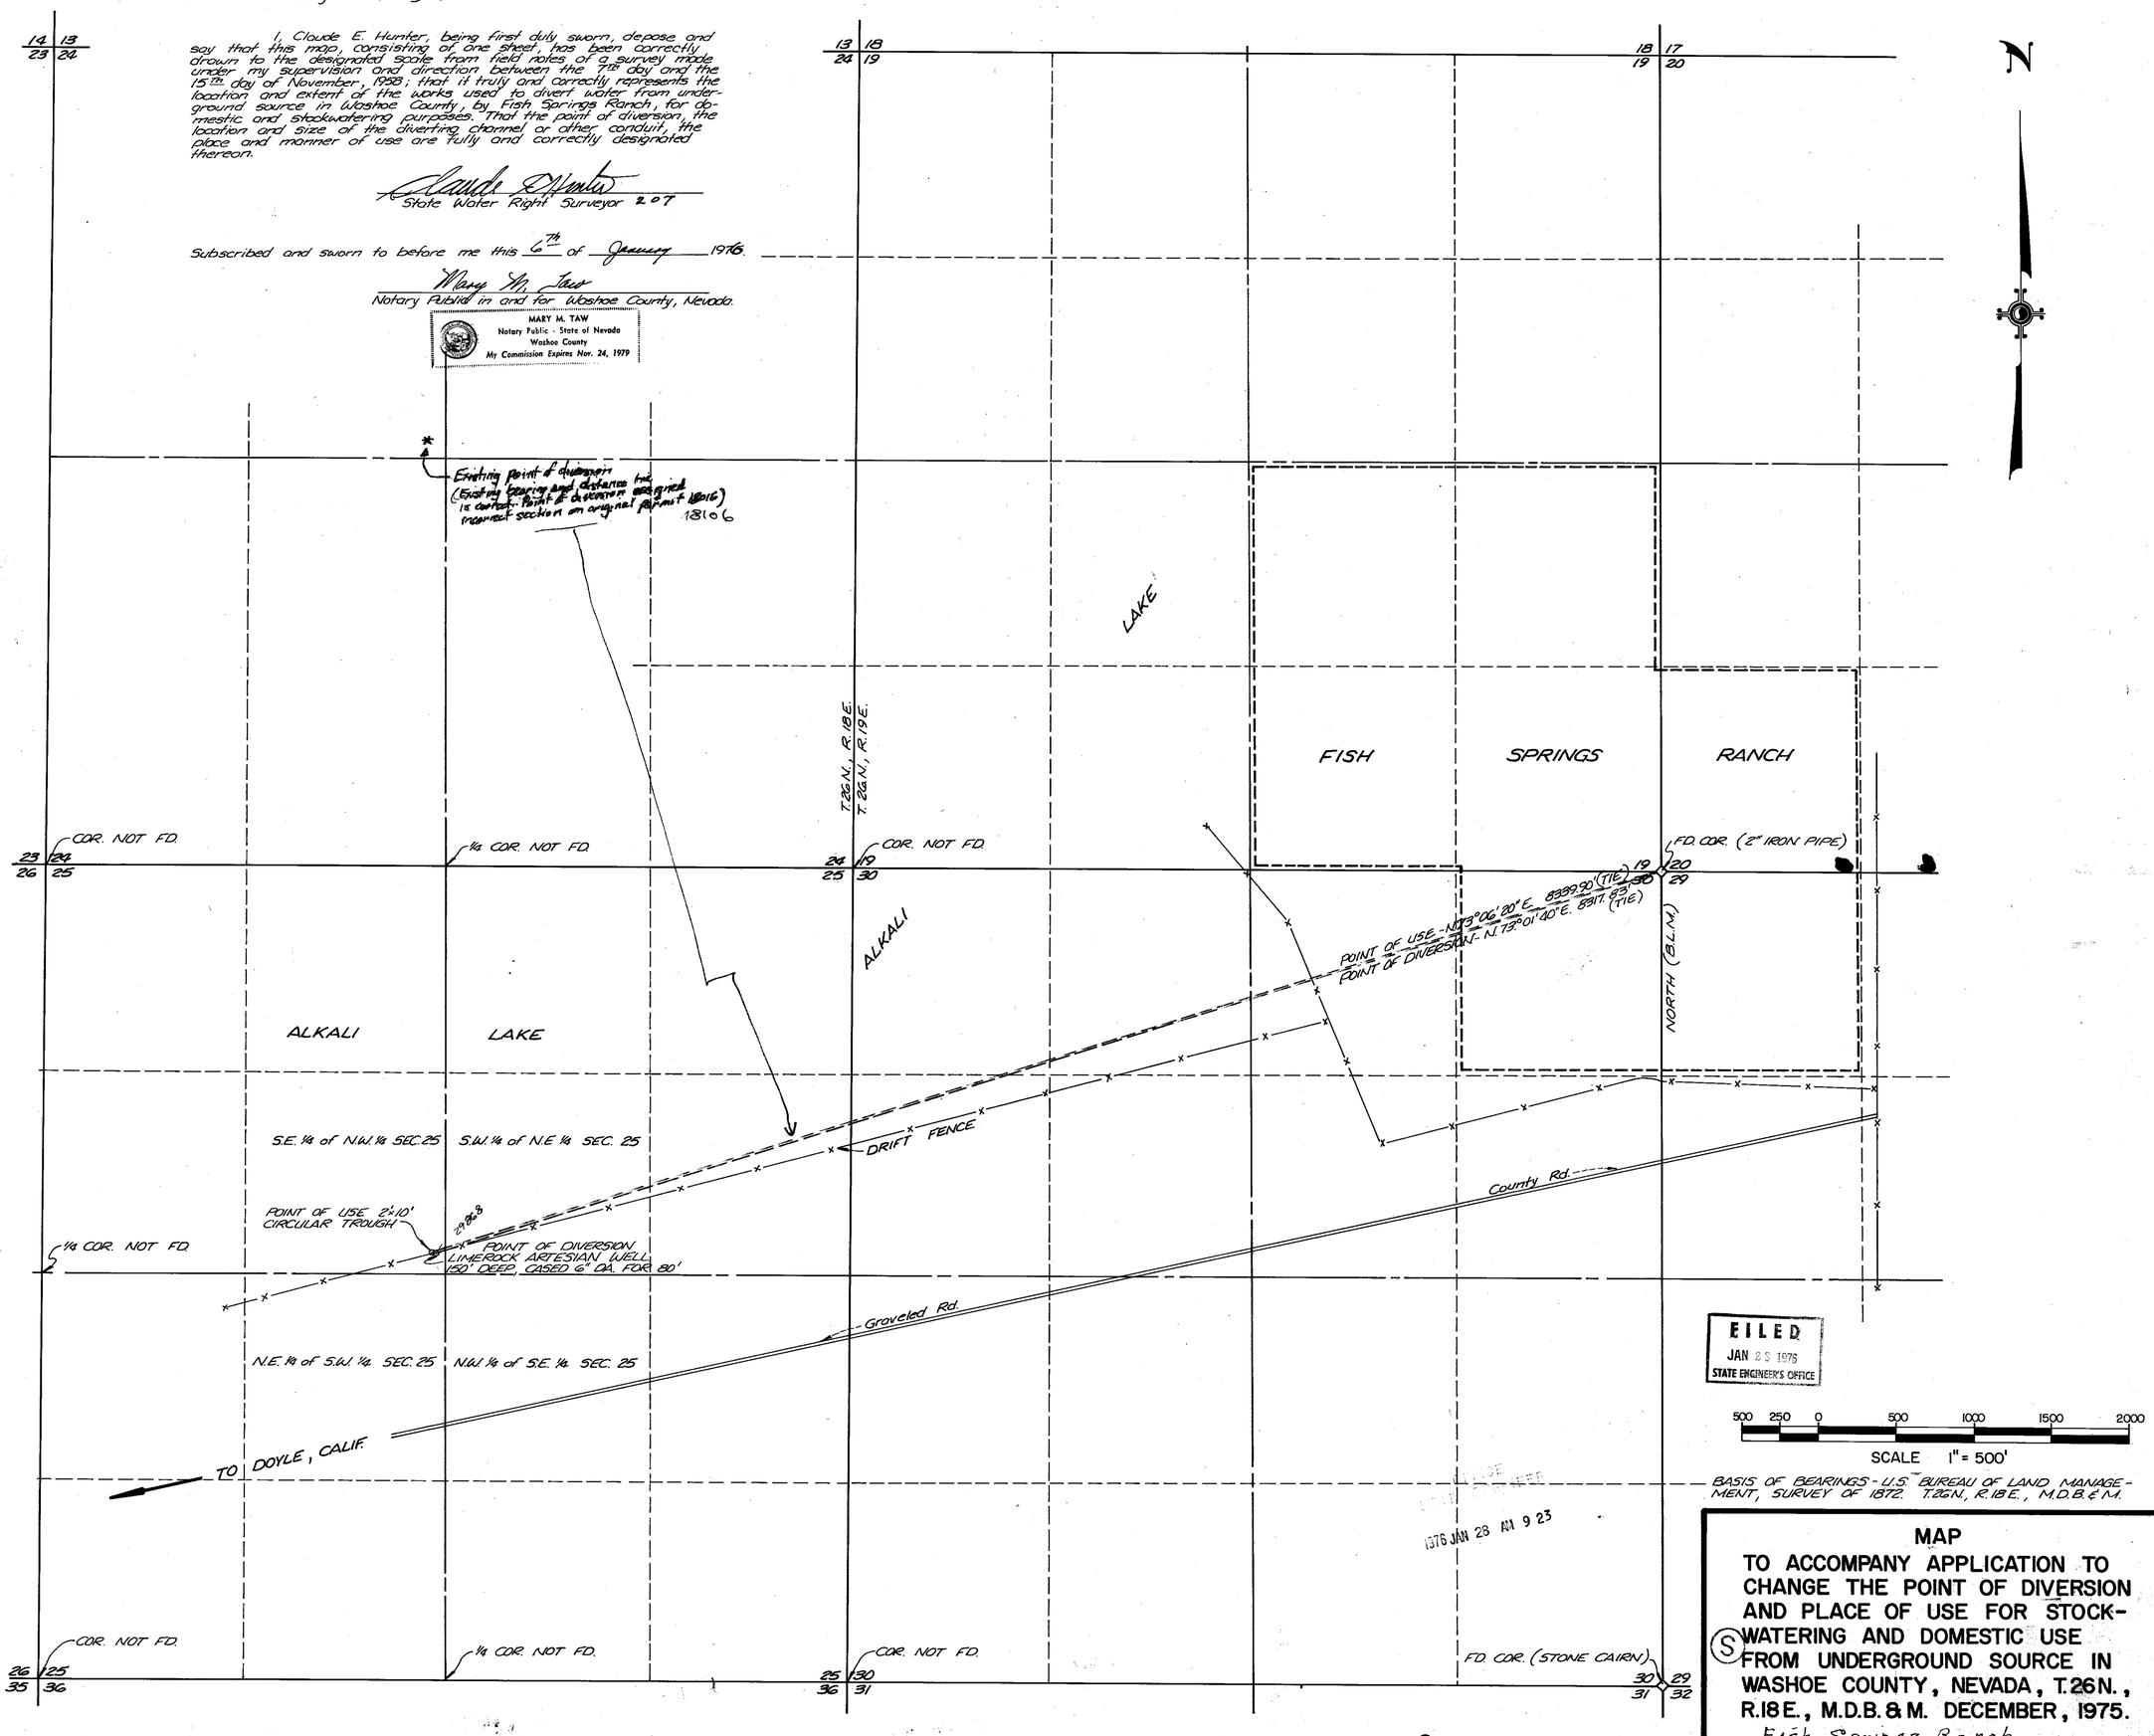

FILED
JAN 23 1976
STATE ENGINEER'S OFFICE

BASIS OF BEARINGS - U.S. BUREAU OF LAND MANAGEMENT, SURVEY OF 1872. T.26N., R.18E., M.D.B.&M.

1976 JAN 23 AM 9 23

MAP
TO ACCOMPANY APPLICATION TO CHANGE THE POINT OF DIVERSION AND PLACE OF USE FOR STOCK-WATERING AND DOMESTIC USE FROM UNDERGROUND SOURCE IN WASHOE COUNTY, NEVADA, T.26N., R.18E., M.D.B.&M. DECEMBER, 1975.

Fish Springs Ranch

78966 69342 59408 59409 18106 29868 29868