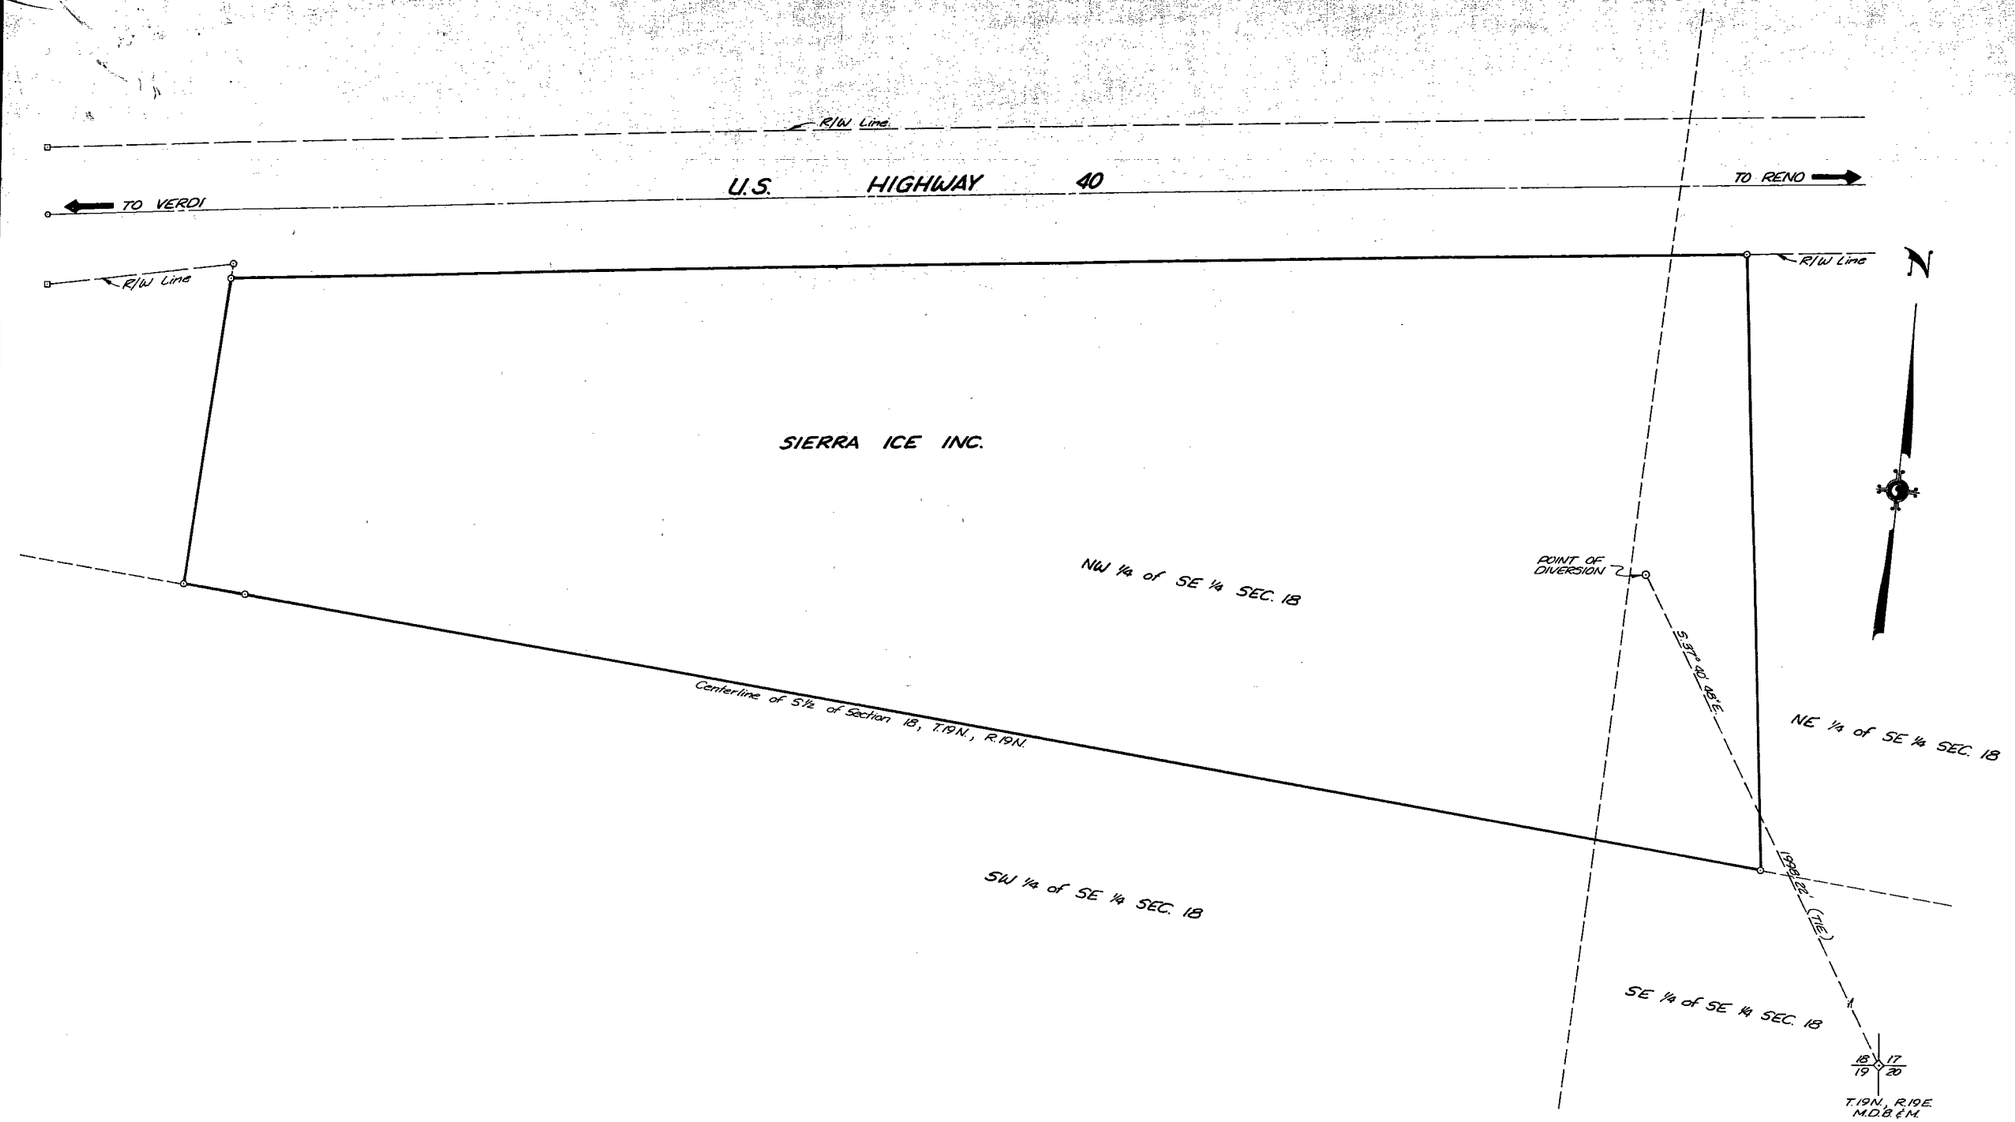

29877

50 25 0 50 100 150 200

BASIS OF BEARING - IDENTICAL TO RECORD OF SURVEY FOR SIERRA ICE INC. RECORDED AT THE OFFICE OF WASHOE COUNTY RECORDER AS PER DOCUMENT NO. 377292.

State of Nevada }
County of Washoe } S.S.

I, Claude E. Hunter, being first duly sworn, depose and say that this map, consisting of one sheet, has been correctly drawn to the designated scale from field notes of a survey made under my supervision and direction between the 16th and 25th day of July 1975; that it truly and correctly represents the location and extent of the works used to divert water from underground source in Washoe County, by Sierra Ice Inc. for Quasi-Municipal purposes. That the point of diversion the place and manner of use are fully and correctly designated thereon.

Claude E. Hunter
State Water Right Surveyor 207

Subscribed and sworn to before me this 6th day of January 1976.

Mary M. Taw
Notary Public in and for Washoe County, Nevada

MARY M. TAW
Notary Public - State of Nevada
Washoe County
My Commission Expires Nov. 24, 1979

FILED
JAN 14 1976
STATE ENGINEER'S OFFICE

OFFICE
STATE ENGINEER
1976 JAN 14 PM 2 08

MAP
TO ACCOMPANY APPLICATION TO APPROPRIATE FOR QUASI-MUNICIPAL USE BY SIERRA ICE INC. FROM UNDERGROUND SOURCE IN WASHOE COUNTY, NEVADA T.19N., R.19E. M.D.B.&M. DECEMBER, 1975.

THE SPINK CORPORATION
ENGINEERS · PLANNERS · SURVEYORS
130 Vassar St. Reno Nevada

29877