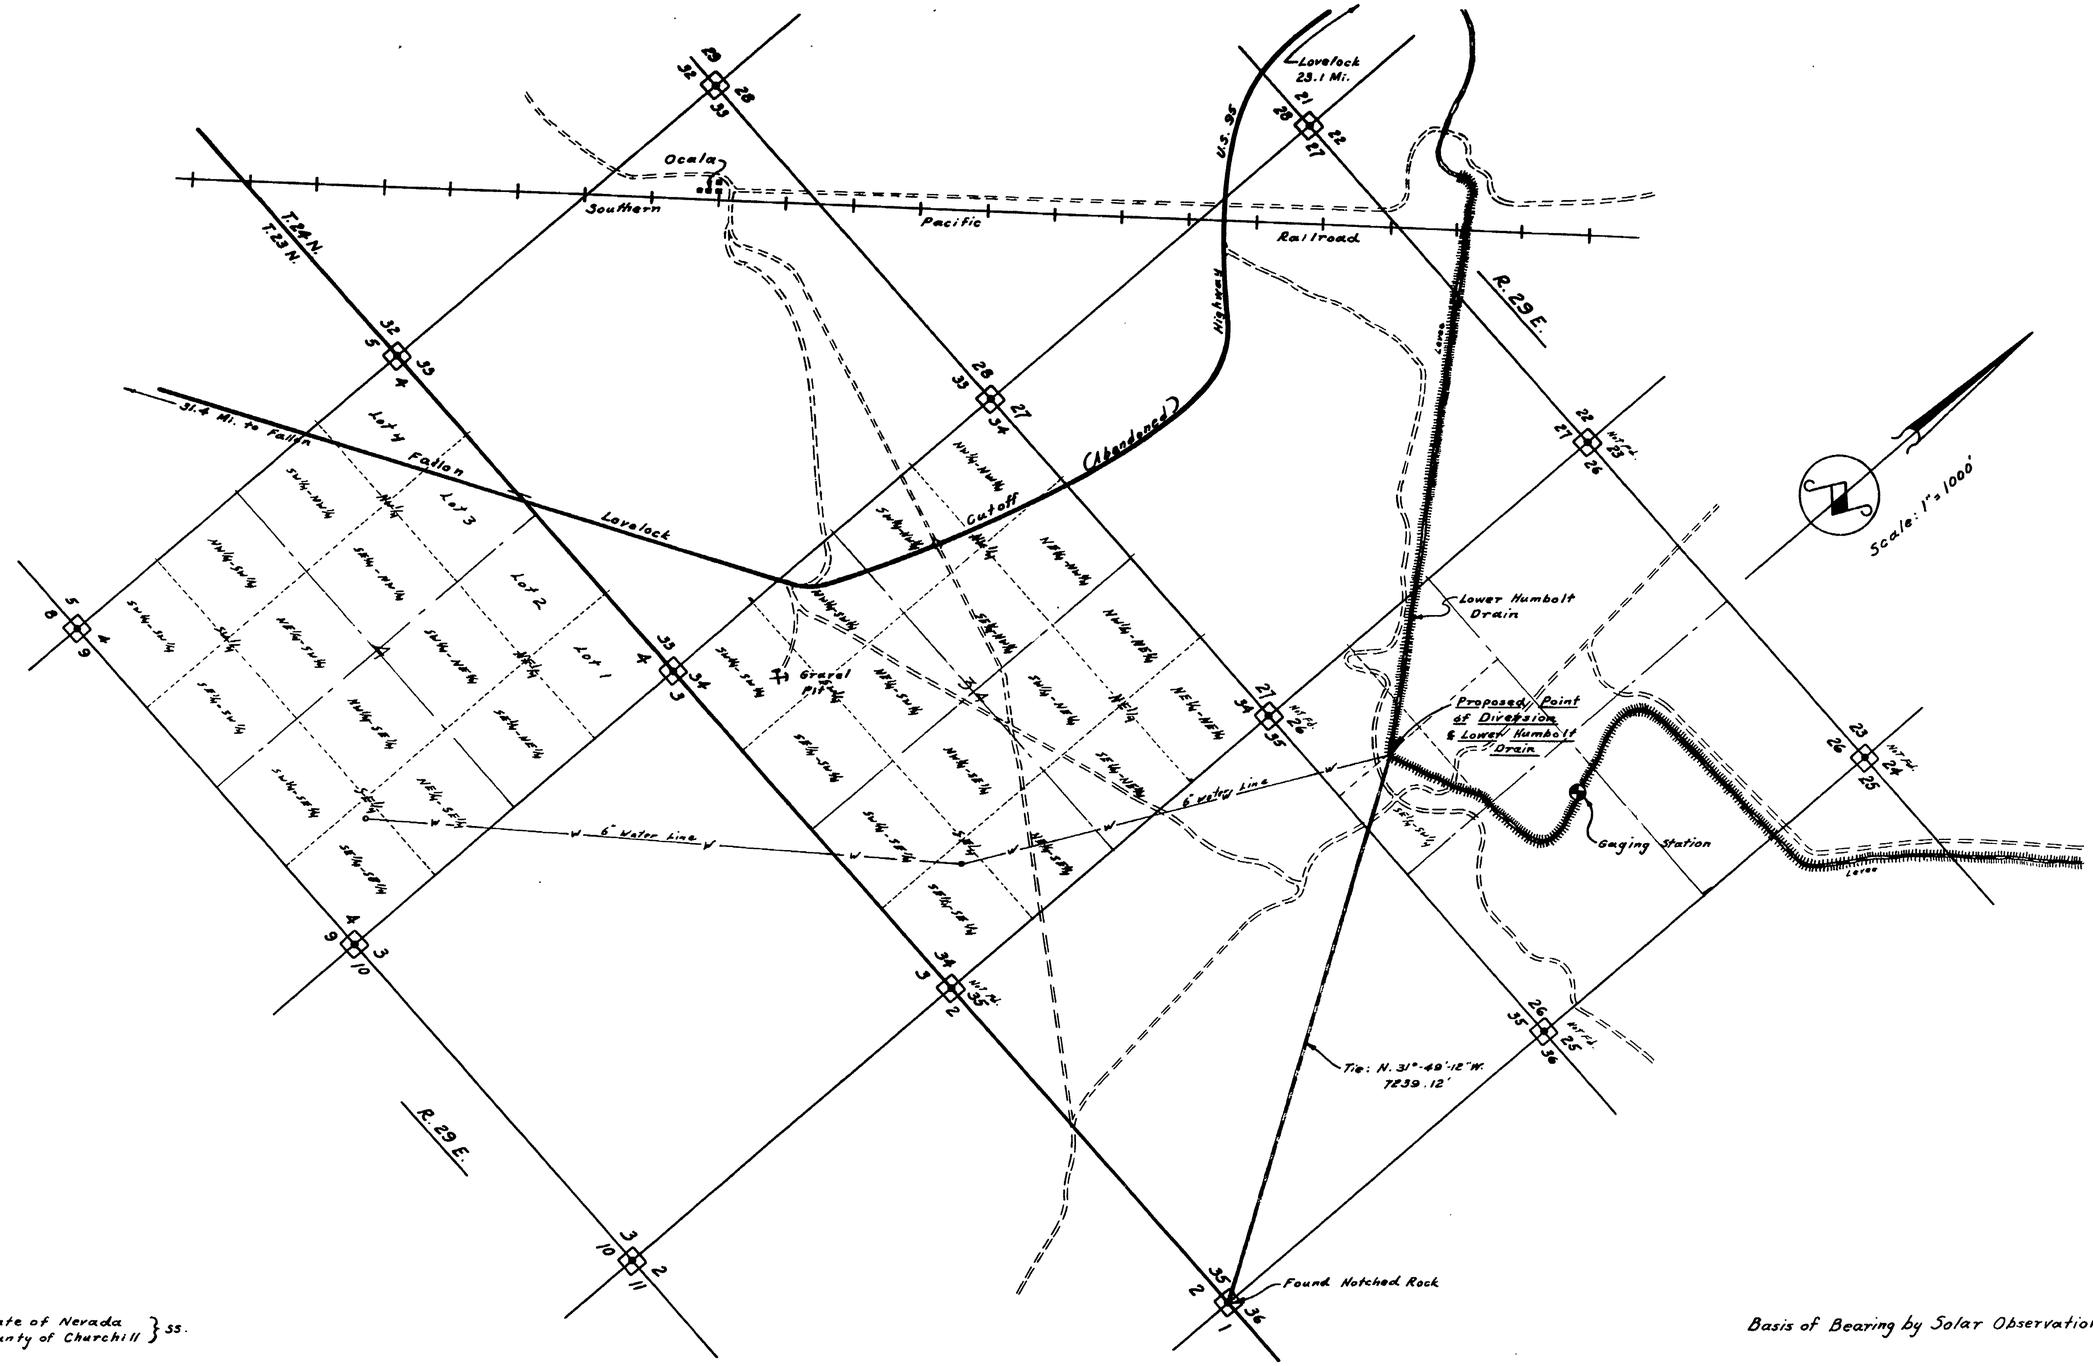

State of Nevada
County of Churchill } ss.

I, Lowell D. Emery, being first duly sworn, depose and say that this map consisting of 1 Sheet, has been correctly drawn to the scale from field notes of a survey made by me, (or under my supervision and direction), between the 1st day of April, and the 30th day of May, 1975; that it truly and correctly represents the proposed location and extent of the works used to divert water in Churchill County, by GOLD BRAND MINING CO. for Mining and Milling purposes. That the proposed point of diversion and return, the location of the mill, the approximate size and capicity of the diverting conduit, and the location and names of all other works or streams which are crossed by or connected with said works, are fully and correctly designated hereon.

Lowell D. Emery
Lowell D. Emery – SWRS-330

Subscribed and sworn to before me this 2 day of June 1975. Notary Public in and for Churchill County, Nevada.

Seal:

Janelle J. Miller
Notary Public

Basis of Bearing by Solar Observation

1000 0 1000 2000 3000 4000
Scale: 1" = 1000'

FILED
JAN 2 1976
STATE ENGINEER'S OFFICE

OFFICE OF THE STATE ENGINEER
1976 JAN 27 AM 9 19 1976 JAN 2 PM 2 07

29881

Map to Accompany Application to Appropriate Water for Mining & Milling Purposes from a Surface Drain by: GOLD BRAND MINING CO.

Drawn by: p.u. m
April 9, 1975
Scale: 1" = 1000'

Surveyed by:
Lowell D. Emery – SWRS-330
P.O. Box 84
Fallon, Nevada 89406

29881