STATE OF NEVADA }
COUNTY OF CHURCHILL } SS

I, LOWELL D. EMERY, BEING FIRST DULY SWORN, DEPOSE AND SAY THAT THIS MAP CONSISTING OF 1 SHEET, HAS BEEN CORRECTLY DRAWN TO THE SCALE FROM FIELD NOTES OF A SURVEY MADE BY ME, OR UNDER MY SUPERVISION, AND DIRECTION), BETWEEN THE 12 DAY OF June AND THE 12 DAY OF July 1975; THAT IT TRULY AND CORRECTLY REPRESENTS THE PROPOSED LOCATION AND EXTENT OF THE WORKS USED TO DIVERT WATER IN CHURCHILL COUNTY, BY SOUND PERENNIAL FOR MINING AND MILLING PURPOSES. THAT THE PROPOSED POINT OF DIVERSION AND RETURN, THE LOCATION OF THE MILL, THE APPROXIMATE SIZE AND CAPACITY OF THE DIVERTING CONDUIT, AND THE LOCATION AND NAMES OF ALL OTHER WORKS OR STREAMS WHICH ARE CROSSED BY OR CONNECTED WITH SAID WORKS, ARE FULLY AND CORRECTLY DESIGNATED HEREON.

Lowell D. Emery
LOWELL D. EMERY ~ N.W.R.L. 330

SUBSCRIBED AND SWORN TO BEFORE ME THIS 30 DAY OF Dec, 1975.
NOTARY PUBLIC IN AND FOR CHURCHILL COUNTY, NEVADA.

SEAL:

Stormy Holden
NOTARY PUBLIC

STORMY HOLDEN
Notary Public — State of Nevada
Lyon County
My Commission Expires Oct. 12, 1977

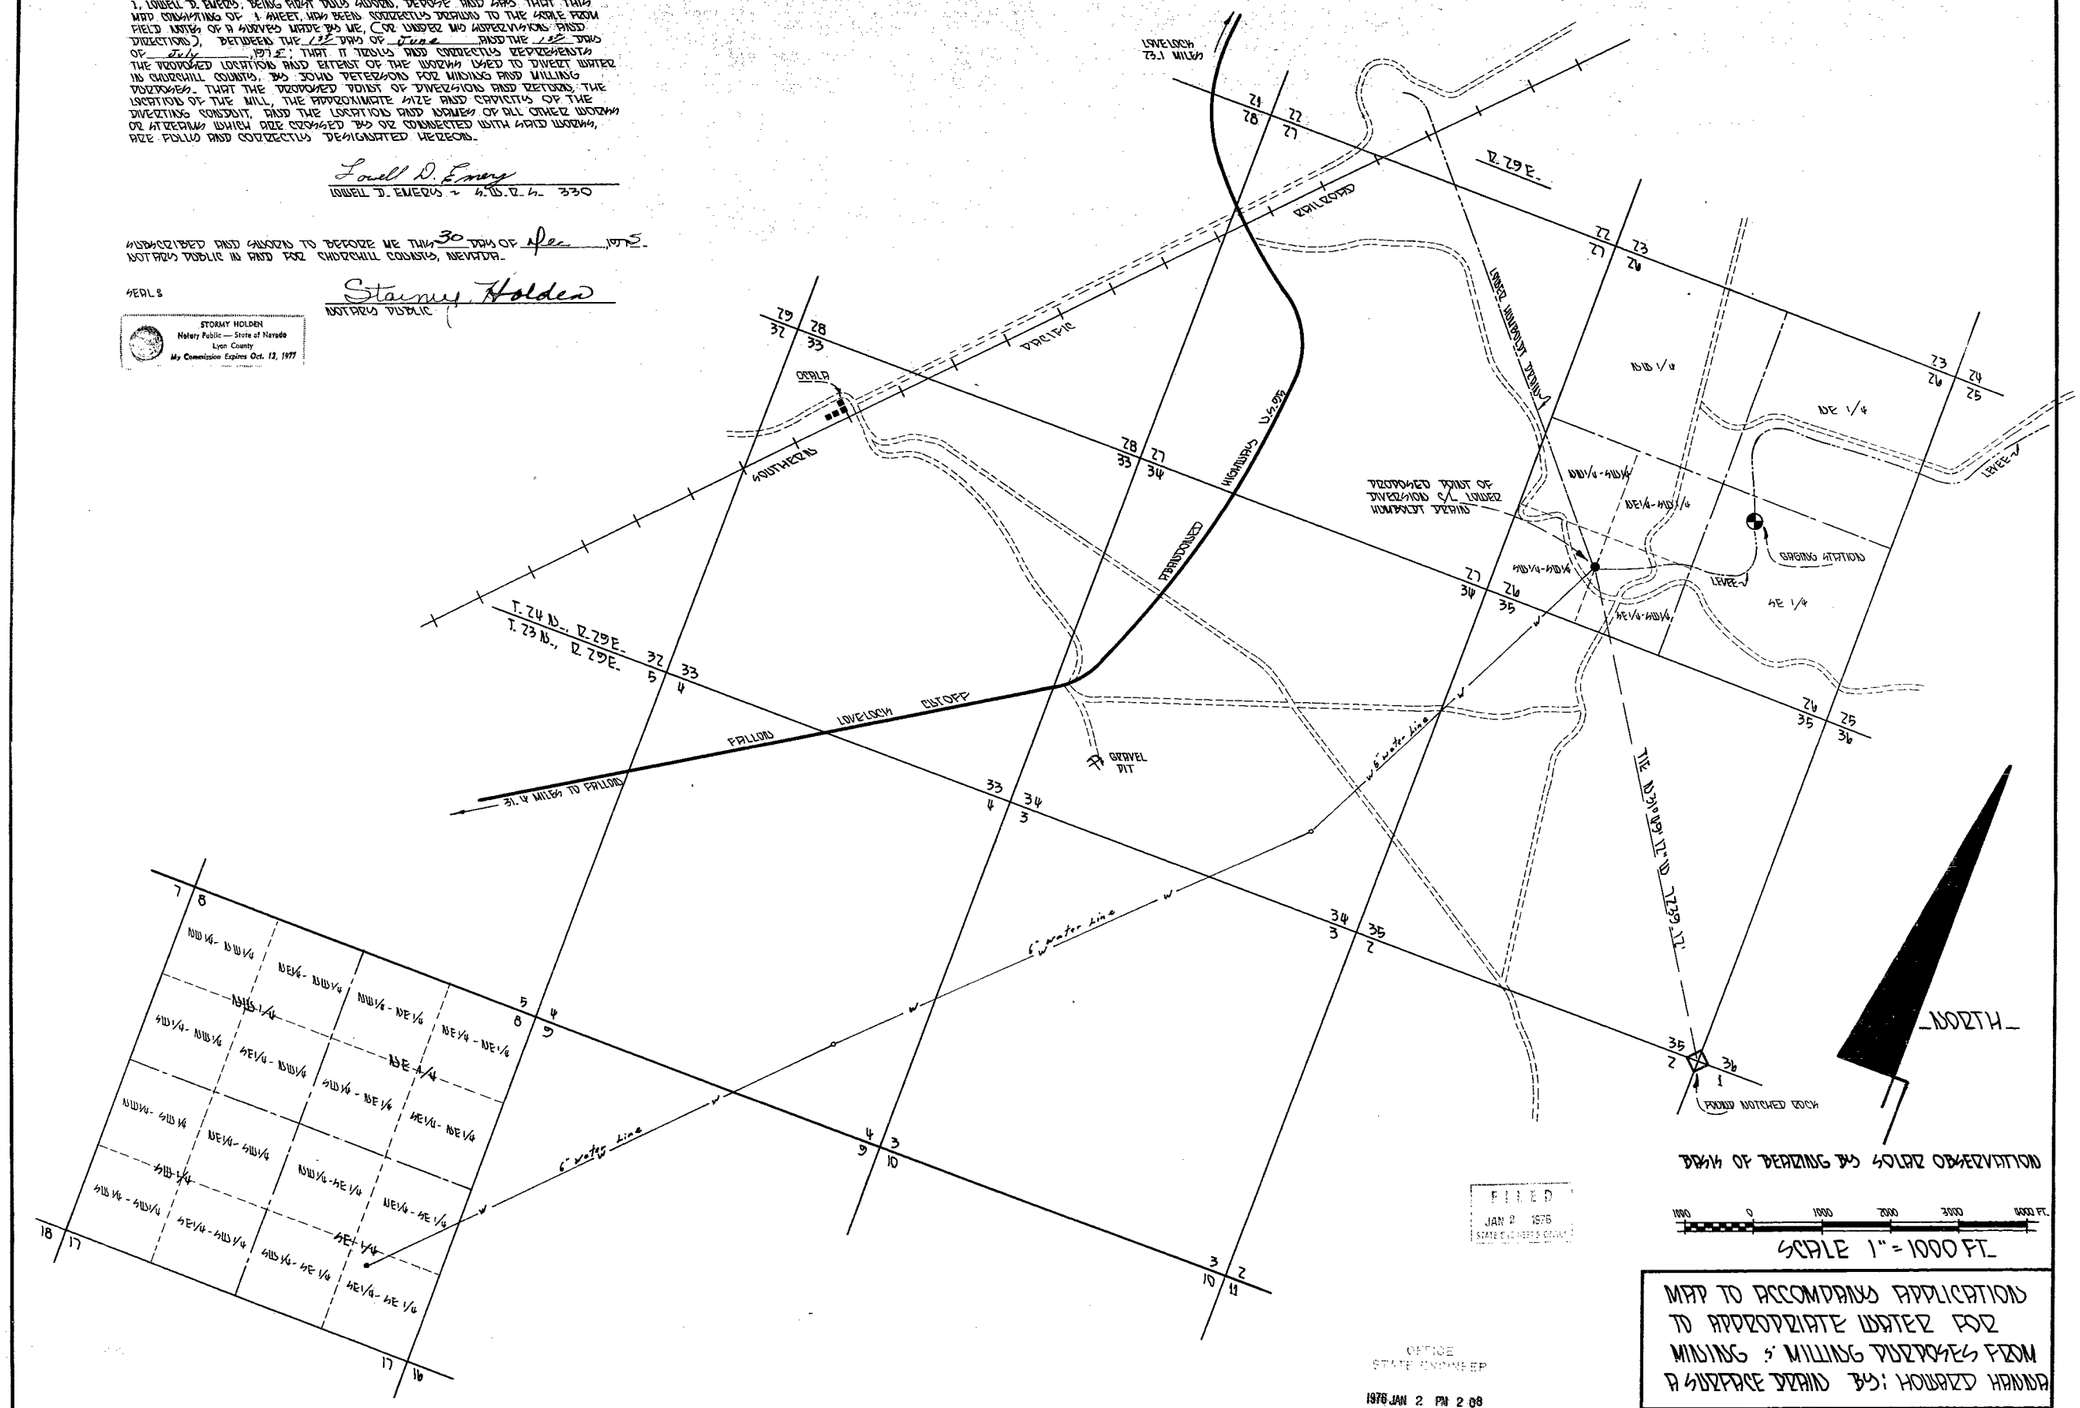

FILED
JAN 2 1976
STATE ENGINEER'S OFFICE

OFFICE
STATE ENGINEER
1976 JAN 2 PM 2 08

MAP TO ACCOMPANY APPLICATION TO APPROPRIATE WATER FOR MINING & MILLING PURPOSES FROM A SURFACE DRAIN BY: HOWARD HANDA

DRAWN BY: D.R. MELLO
JUNE 07, 1975
SCALE 1" = 1000 FT.

SURVEYED BY:
LOWELL D. EMERY ~ N.W.R.L. 330
P.O. BOX 84
FERNLEY, NEVADA 89408

23532