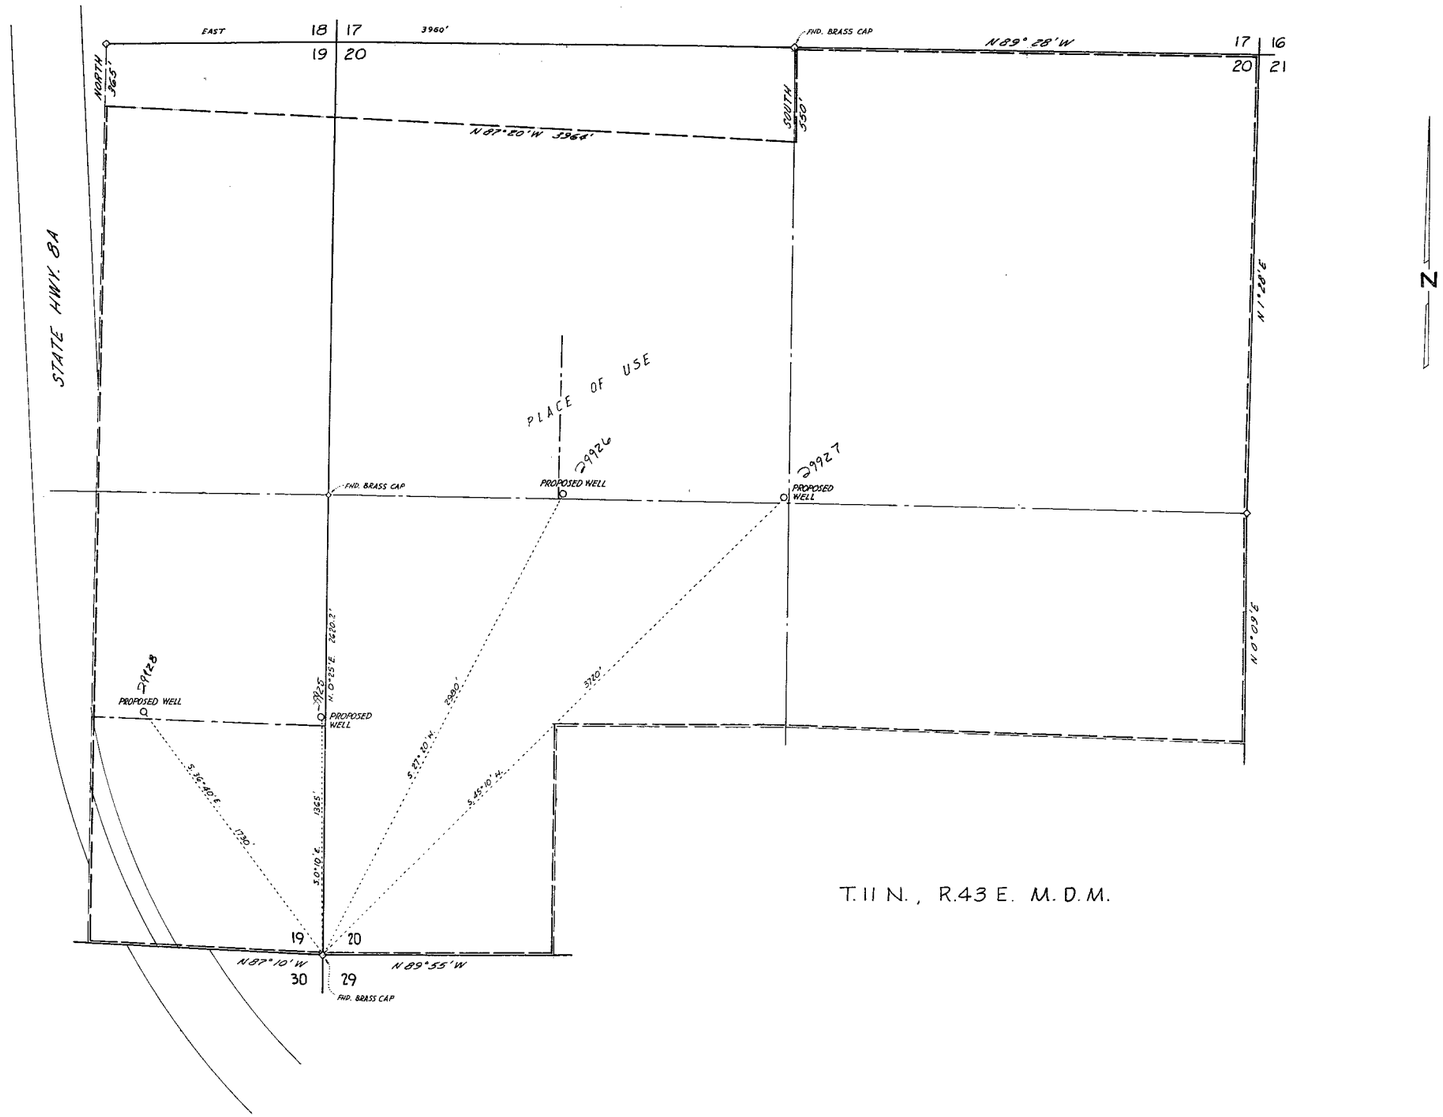

T. 11 N., R. 43 E. M.D.M.

THE MERIDIAN OF THIS SURVEY IS BASED ON STATE HIGHWAY 8A AS SHOWN ON MAPS ON FILE WITH THE NEVADA STATE HIGHWAY DEPARTMENT AT CARSON CITY

0 100 500 1000
SCALE IN FEET
(1" = 400')

STATE OF CALIFORNIA }
COUNTY OF EL DORADO } SS

I, WILLIAM F. PILLSBURY, BEING FIRST DULY SWORN, DEPOSE AND SAY THAT THIS MAP, CONSISTING OF 1 SHEET HAS BEEN CORRECTLY DRAWN TO THE DESIGNATED SCALE UNDER MY SUPERVISION AND DIRECTION ON JANUARY 7, 1976. THAT IT TRULY AND CORRECTLY REPRESENTS THE PROPOSED LOCATIONS AND EXTENT OF THE WORKS USED TO DIVERT WATER FROM UNDERGROUND SOURCES IN NYE COUNTY, BY WINE GLASS INC. FOR IRRIGATION AND DOMESTIC PURPOSES AND THAT THE PROPOSED POINTS OF DIVERSION AND THE BOUNDARY OF THE LANDS TO BE SERVED ARE CORRECTLY DESIGNATED HEREON.

William F. Pillsbury
NEVADA STATE WATERRIGHT SURVEYOR NO. 422

SUBSCRIBED AND SWORN TO BEFORE ME, THIS 6TH DAY OF FEBRUARY, 1976

Leonard G. Brand
NOTARY PUBLIC IN AND FOR THE STATE OF CALIFORNIA
COUNTY OF EL DORADO.

OFFICIAL SEAL
LEONARD G. BRAND
NOTARY PUBLIC - CALIFORNIA
COUNTY OF EL DORADO
My Commission Expires April 12, 1979

FILED
FEB 6 1976
STATE ENGINEER'S OFFICE

29925

MAP
TO ACCOMPANY APPLICATION TO APPROPRIATE WATER FOR IRRIGATION & DOMESTIC PURPOSES
BY WINE GLASS INC.
FROM UNDERGROUND SOURCES
AS SHOWN HEREON, IN
NYE COUNTY, NEVADA

APPLICATION NOS.

29928 29927 29926 29925

N 7506-121