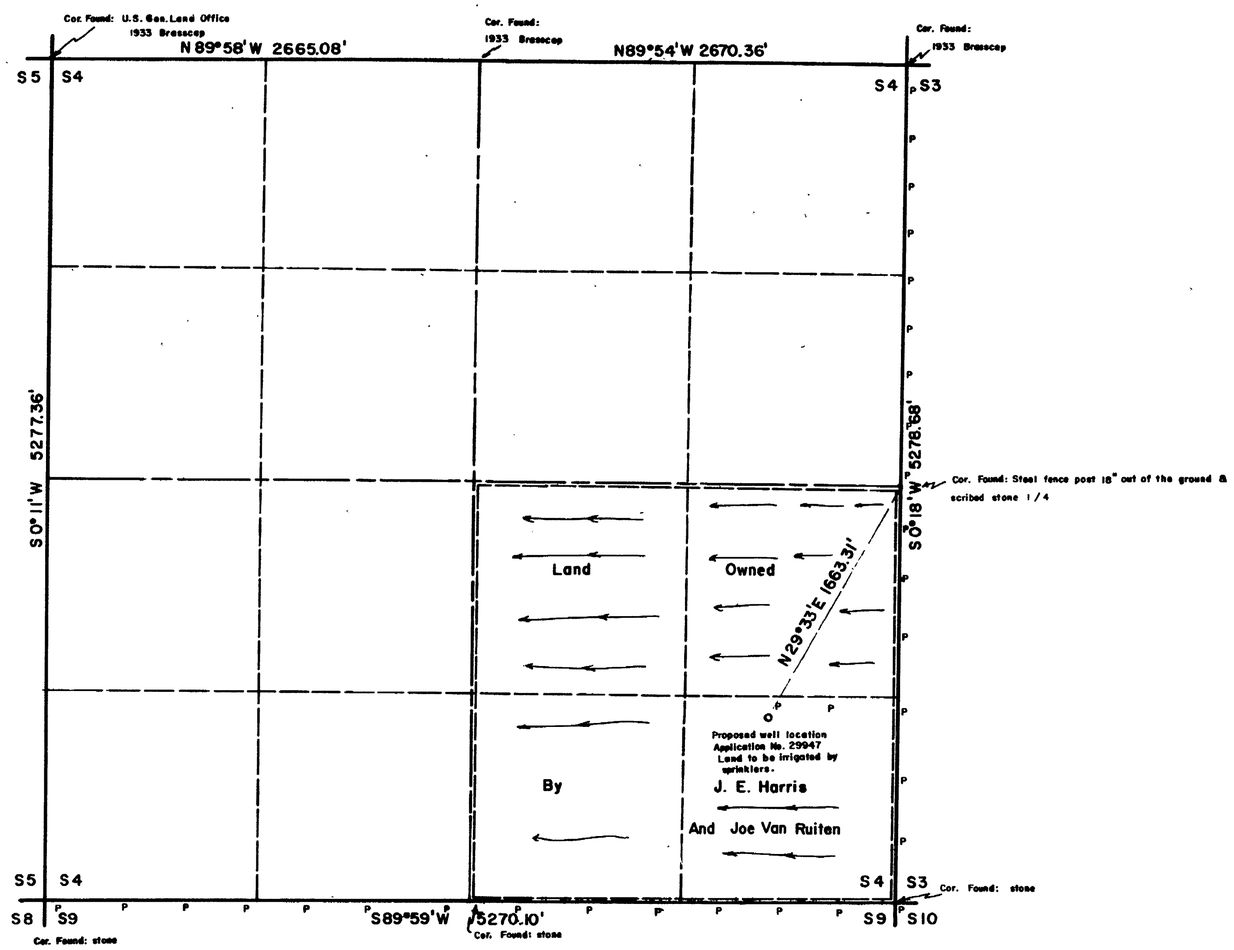

T. 21 N. R. 54 E. M.D.B. & M.

STATE OF NEVADA
COUNTY OF EUREKA } SS

I, Curtis W. Drollinger, being first duly sworn, depose and say that this map, consisting of one sheet, numbered from 1 to 1, inclusive, has been correctly drawn to the designated scale from field notes of a survey made by me, between the 25 th day of February, 1976, and the 25th day of February, 1976; that it truly and correctly represents the proposed location and extent of the works used to divert water from underground scources, in Eureka County, by J. E. Harris and Joe Van Ruiten for irrigation purposes. That the proposed point of diversion, the approximate location and size of the diverting channel, all reservoirs or basins, the location and names of all other works which will cross or connect with the proposed works, and the boundary of all lands, showing by 40-acre subdivisions the areas proposed to be irrigated, are fully and correctly designated thereon,

Curtis W. Drollinger
State Water Right Surveyor

Subscribed and sworn to before me this 5th day of March, 1976

Beth M. Smith
Notary Public in and for White Pine County, Nevada

BETH M. SMITH
Notary Public - State of Nevada
White Pine County
Commission Expires Sept. 27, 1976

Basis for bearings: BLM Plat
Scale 1" = 500'

0' 250' 1000'
100' 500' 1500'

FILED
APR 2 1976
STATE ENGINEER'S OFFICE

OFFICE
STATE ENGINEER
1976 APR 2 PM 2 27

1976 MAR 8 PM 2 16

29947

MAP

To Accompany Application to Appropriate Water for Irrigation

By: J. E. Harris and Joe Van Ruiten

From: Underground Sources

Application Number 29947

Drawn by:	Date:		
CWD	Feb. 28, 1976		

29947