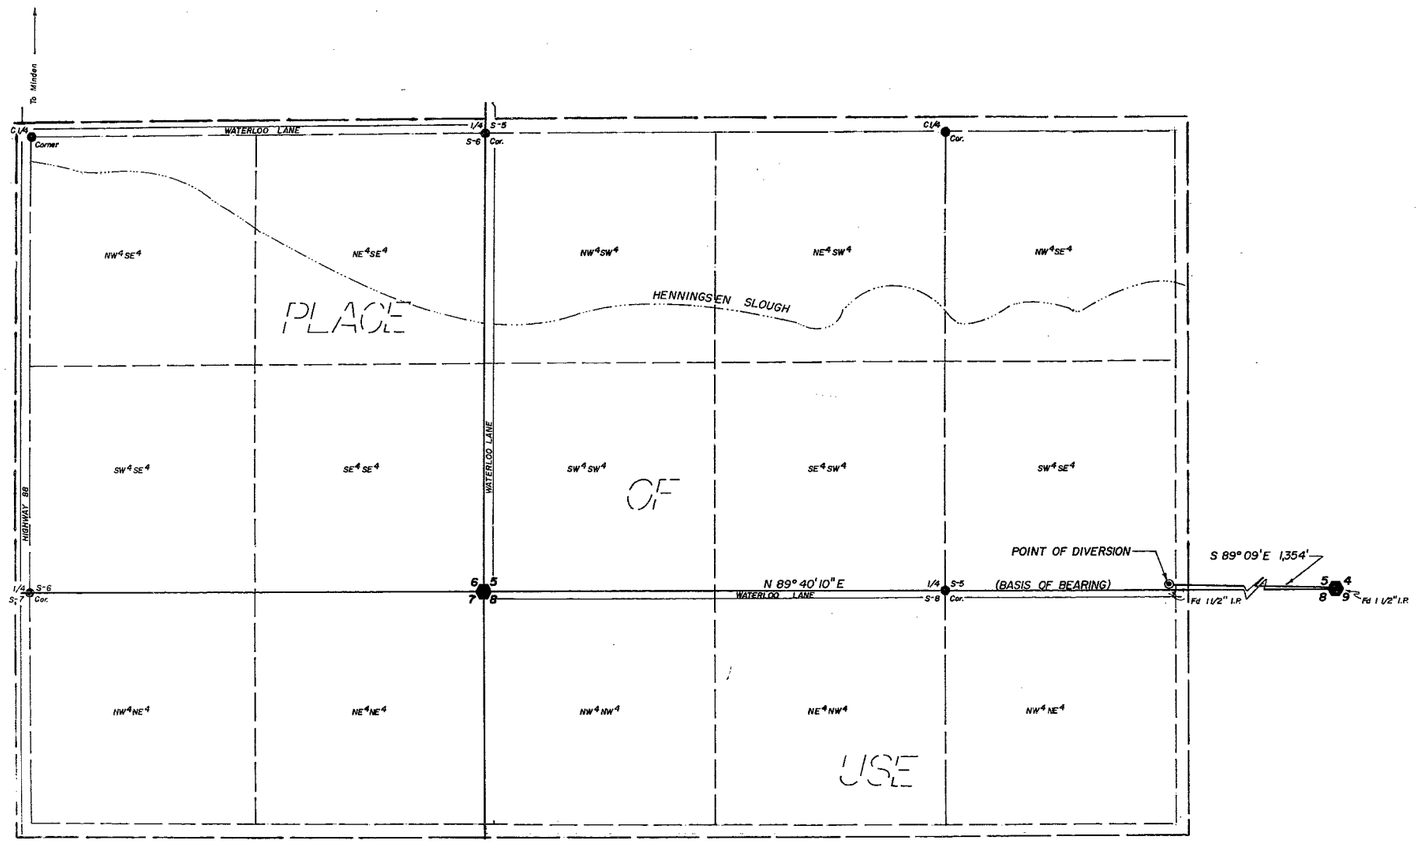

NOTE

Basis of Bearing — ℄ of Waterloo Lane as per a Record of Survey Map of the Kidman Property recorded in the Douglas County Recorder's Office.

Portions of Sections 5, 6, 7, & 8, T 12 N, R 20 E, M.D.B.&M., Douglas County, Nevada

STATE OF NEVADA
COUNTY OF DOUGLAS SS.

I, B. J. VASEY, being first duly sworn, depose and say that this map, consisting of one (1) sheet, has been correctly drawn to the designated scale from field notes of a survey made by me on the 13th day of May, 1976; that it truly and correctly represents the proposed location and extent of the works used to divert water from an UNDERGROUND source, in DOUGLAS COUNTY, by JOHN C. and VIRGINIA S. HENNINGSEN for IRRIGATION and DOMESTIC purposes. That the proposed point of diversion, the approximate location and size of the diverting channel, all reservoirs or basins, the location and names of all other works which will cross or connect with the proposed works, and the boundary of all lands, showing by 40-acre subdivisions, the areas proposed to be irrigated, are fully and correctly designated thereon.

B J Vasey
State Water Right Surveyor/No. 306

Subscribed and sworn to before me this 31 ST day of May, 1976.
Notary Public in and for Douglas County, Nevada.

Marilyn Vasey

FILED
JUN 11 1976
STATE ENGINEER'S OFFICE

1976 JUN 11 AM 8 32

400 0 400 800 1200
Scale 1" = 400'

MAP
To Accompany APPLICATION No. 29954
To APPROPRIATE WATER
For IRRIGATION and DOMESTIC Purposes
By JOHN C. and VIRGINIA S. HENNINGSEN
From
an UNDERGROUND Source
in Douglas County, Nevada

VASEY — SCOTT
ENGINEERING COMPANY, INC.
2989 Highway 50 East
Carson City, Nevada 89701
(702) 883-1600

29954