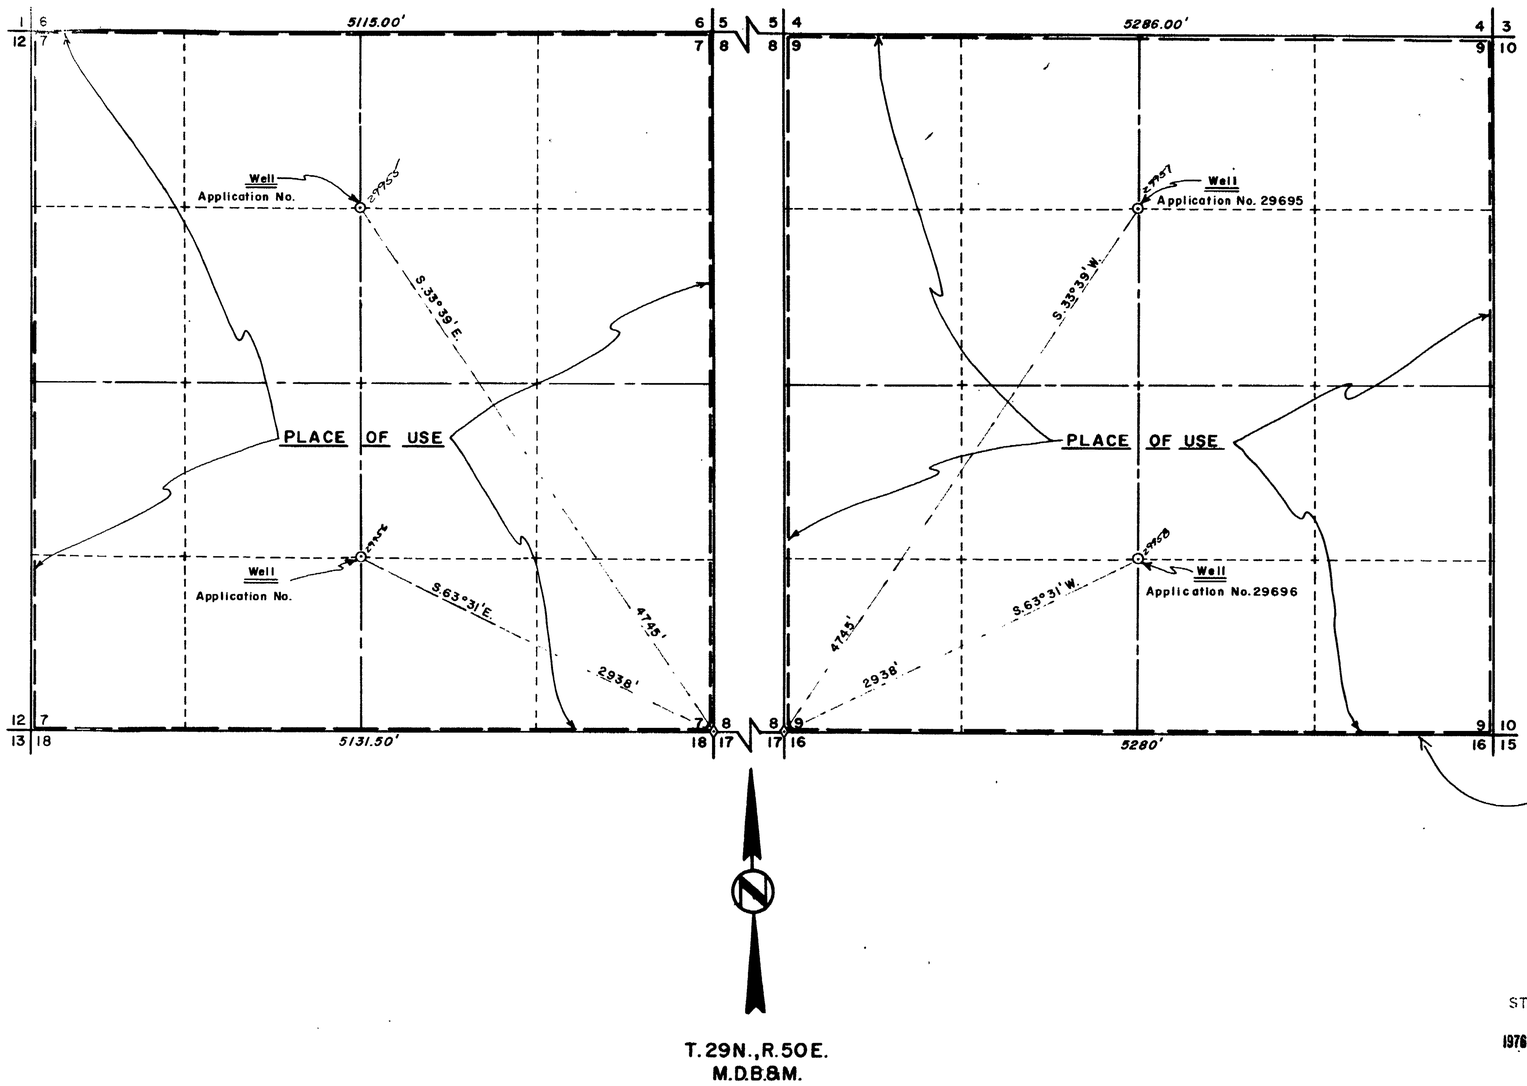


STATE OF NEVADA
COUNTY OF ELKO ss

I, Mark Chilton, being first duly sworn, depose and say that this map, consisting of one sheet, has been correctly drawn to the designated scale from field note of a survey done under my supervision and direction on the 6th day of January, 1976; that it truly and correctly represents the proposed location and extent of the works used to divert water from an UNDERGROUND SOURCE in Eureka County, by HALF CIRCLE CATTLE CO. for IRRIGATION and DOMESTIC PURPOSES. That the proposed points of diversion, the approximate location and size of the diverting channel, all reservoirs and basins, the location and names of all other works which will cross or connect with the proposed works, and the boundary of all lands, showing by 40-acre subdivisions the areas proposed to be irrigated, are fully and correctly designated thereon.

Mark Chilton
State Water Right Surveyor

Subscribed and sworn to before me this 26th day of Jan, 1976.
Notary Public in and for Elko County, Nevada.

Leora Bernadot

LEORA BERNADOT
Notary Public - State of Nevada
Elko County, Nevada
Commission expires May 2, 1978

BASIS OF BEARINGS

Plat of T. 29 N., R. 50 E., M.D.M. (dated April 14, 1902).

OFFICE
STATE ENGINEER
1976 JAN 7 PM 1 13

29955-6-7-8

600' 0 600' 1200' 1800' 2400'
SCALE-1"= 600'

FILED
JAN 30 1976
STATE ENGINEER'S OFFICE

| NO. | BY | DATE | DESCRIPTION | CHK'D | APP'D |
|---|---|---|---|---|---|
| | | | REVISIONS | | |

DRAWN BY MLW
JOB NO. 2191-01
APPROVED BY
DATE 1/76

# MAP

TO ACCOMPANY APPLICATION TO APPROPRIATE WATER

FOR IRRIGATION & DOMESTIC PURPOSES

BY HALF CIRCLE CATTLE CO.

FROM AN UNDERGROUND SOURCE

CHILTON ENGINEERING
421 COURT STREET ELKO, NEVADA

W-76001 | 0

29958 29957 29955 29955