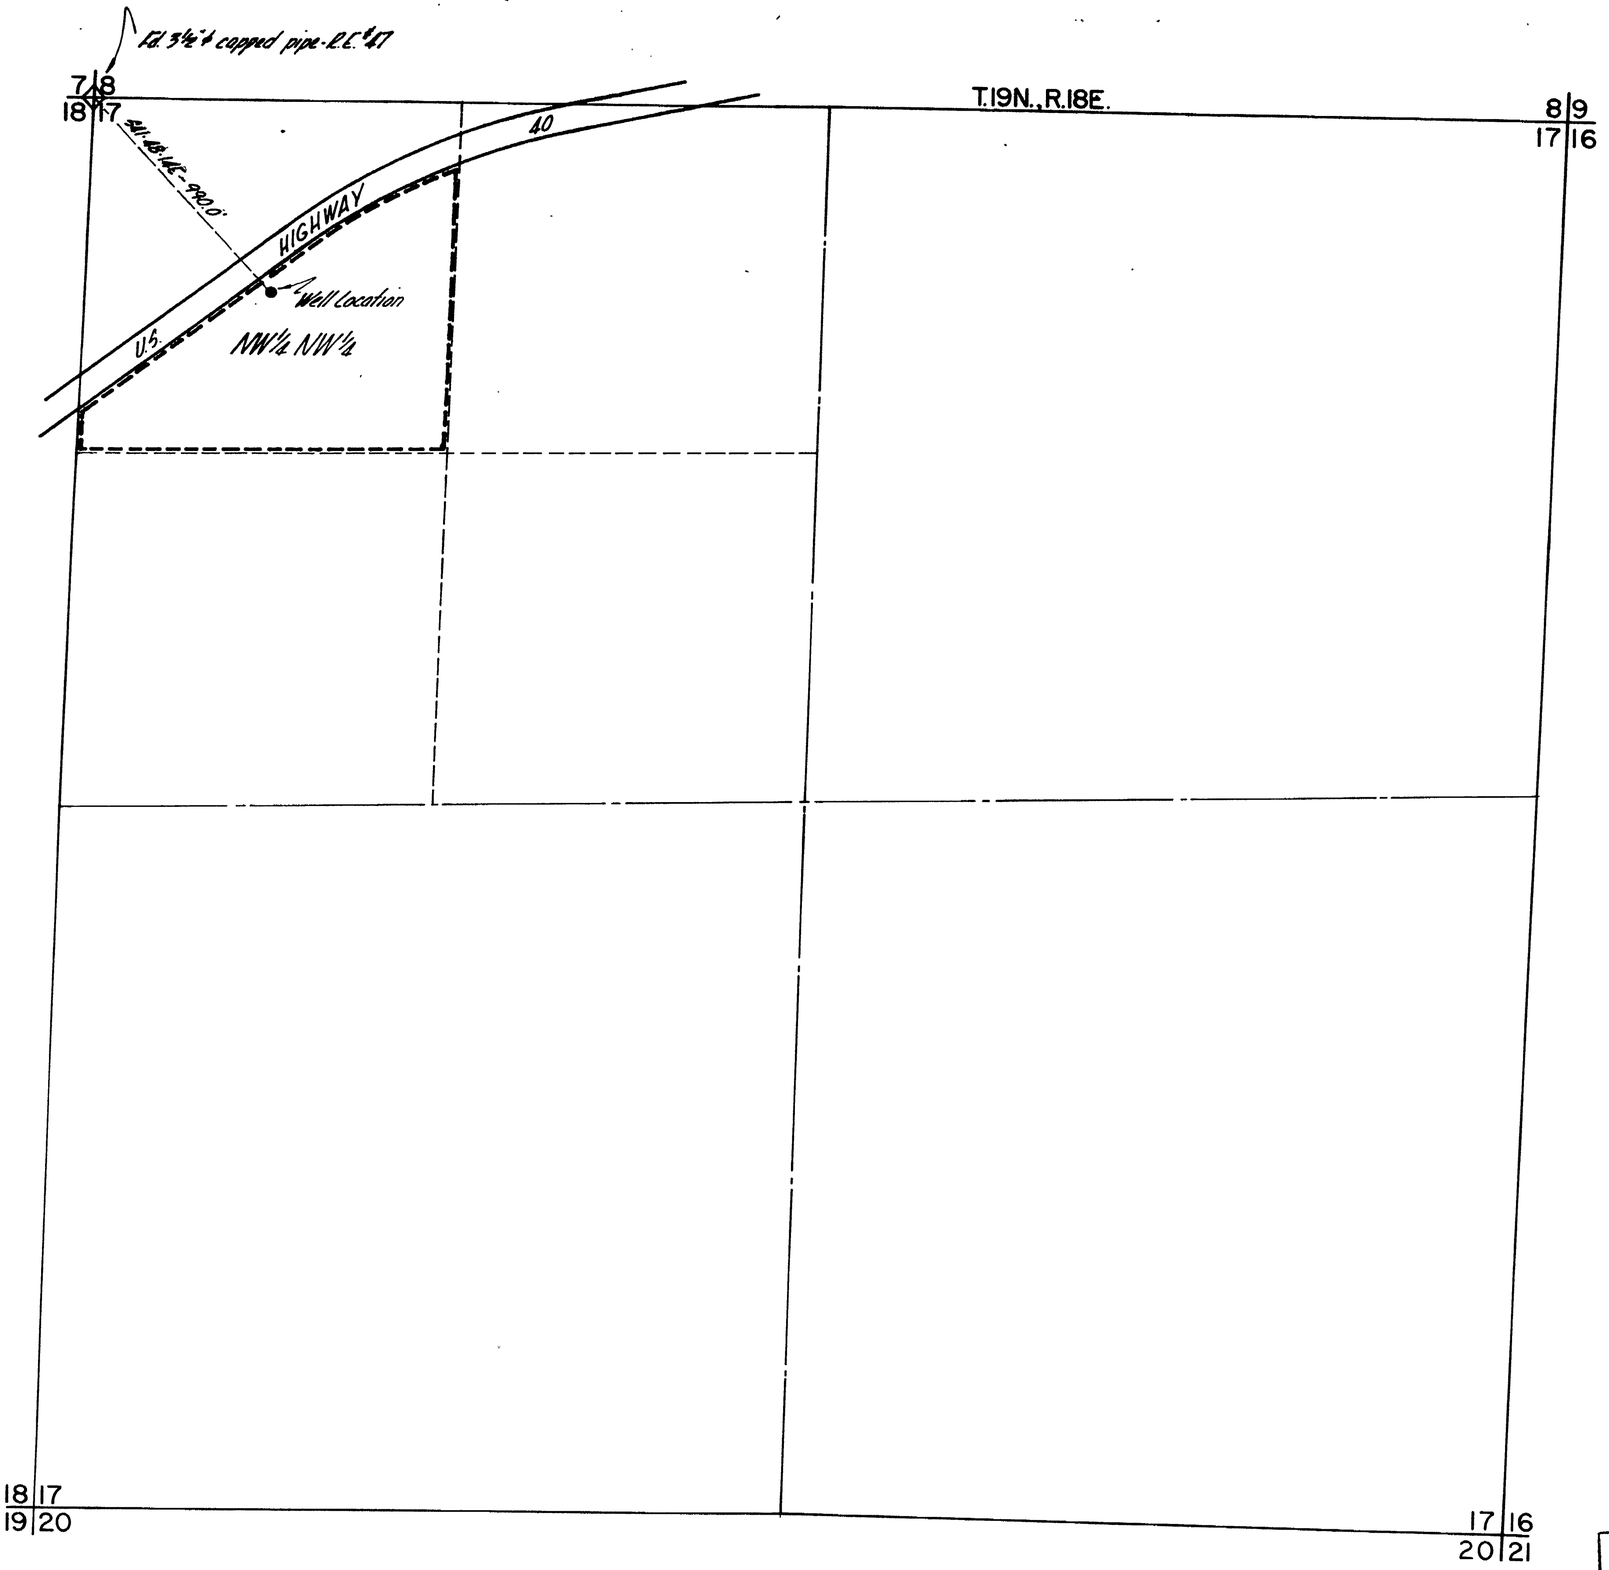

Scale: 1"=300'

Basis of Bearings: Record of Survey, File #278004, Washoe Co. Records, By R.L.S. #2771

STATE OF NEVADA
COUNTY OF WASHOE } SS

I, Alan Means, being first duly sworn, depose and say that this map, consisting of one sheet, has been correctly drawn to the designated scale from field notes of a survey made by me, or under my direct supervision, on the 3rd day of February, 1976, that it truly and correctly represents the proposed location and extent of the works used to divert water from an underground source in Washoe County, by COMMONWEALTH ENTERPRISES INC., a Nevada Corporation, for commercial and domestic purposes. That the proposed point of diversion, the approximate location and size of the diverting channel, all reservoirs or basins, the location and names of all other works which will cross or connect with the proposed works, and the boundary of all lands, shown by 40-acre subdivisions the areas proposed for water use, are fully and correctly designated thereon.

[signature] 9/76
RLS 3573-STATE WATER RIGHT SURVEYOR #435

ALAN MEANS No. 3573 STATE OF NEVADA

Subscribed and sworn to before me Yvonne E. Upson this 9th day of February, 1976. Notary Public in and for Washoe County, Nevada

YVONNE E. UPSON
Notary Public — State of Nevada
Washoe County
My Commission Expires June 10, 1978

29985

GRAPHIC SCALE 1"=300'
0 100 200 500 1000

FILED
FEB 10 1976
STATE ENGINEER'S OFFICE

— MAP —
TO ACCOMPANY APPLICATION TO APPROPRIATE WATER FOR COMMERCIAL AND DOMESTIC USE BY COMMONWEALTH ENTERPRISES INC. FROM AN UNDERGROUND WELL

PREPARED BY ALAN MEANS
CIVIL ENGINEERING-LAND SURVEYING
RENO-NEVADA

29985