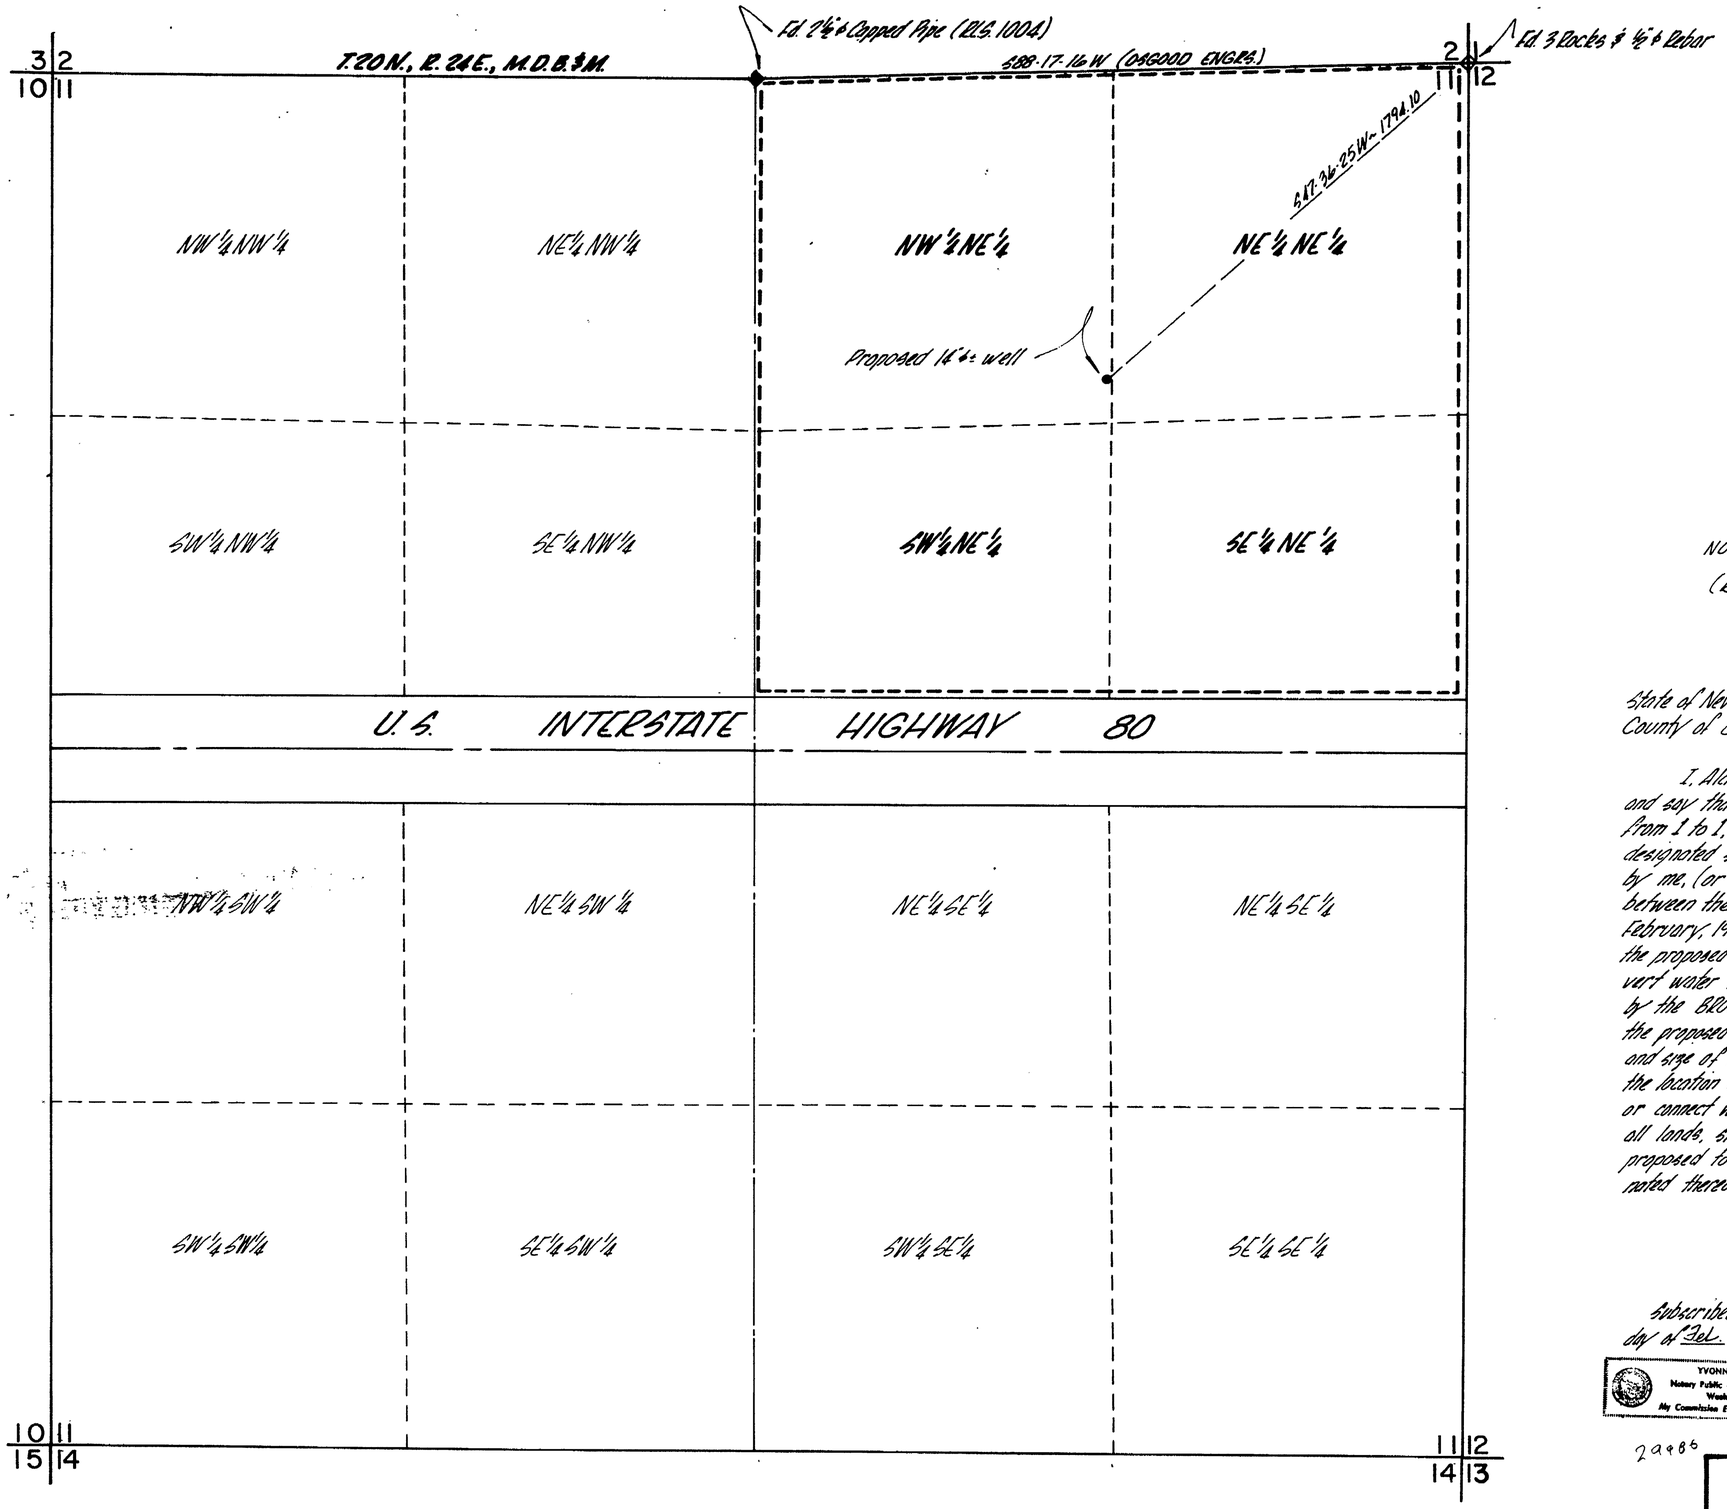

SCALE: 1"=300'
BASIS OF BEARINGS
NORTH LINE NE¼ SEC. 11, T.20N., R.24E.
S88°17'16"W
(REC. of SURVEY by OSGOOD ENGRS.)

State of Nevada }
County of Lyon } ss.

I, Alan Means, being first duly sworn, despose and say that this map, consisting of 1 sheet, numbered from 1 to 1, inclusive, has been correctly drawn to the designated scale from field notes of a survey made by me, (or under my supervision and direction), between the 20th day of January, and the 3rd day of February, 1976, that it truly and correctly represents the proposed location and extent of the works used to divert water from an underground well, in Lyon County by the BROWN TRUST for irrigation purposes. That the proposed point of diversion, the approximate location and size of the diverting channel, all reservoirs or basins, the location and names of all other works which will cross or connect with the proposed works, and the boundary of all lands, showing by 40-acre subdivisions the areas proposed to be irrigated, are fully and correctly designated thereon.

2/2/75

RLS 3573-State Water Right Surveyor #435

No. 3573

Subscribed and sworn to before me Yvonne E. Upson this 9th day of Feb. 1976. Notary Public in and for Washoe County, Nev.

YVONNE E. UPSON
Notary Public — State of Nevada
Washoe County
My Commission Expires June 10, 1980

GRAPHIC SCALE: 1"=300'
0 100 200 500 1000

29986

FILED
FEB 10 1976
STATE ENGINEER'S OFFICE

— MAP —

TO ACCOMPANY APPLICATION TO APPROPRIATE WATER FOR IRRIGATION USE BY THE BROWN TRUST FROM AN UNDERGROUND WELL

PREPARED BY: ALAN MEANS
CIVIL ENGINEERING - LAND SURVEYING
RENO — NEVADA

29983