SECTION	SUBDIVISION	TN	RE	ACREAGE	CULTURE	FIRST CULTURE
35	N½S½W½ of SE¼	32	59	6.6	Sage & Grass Pasture	
"	"	"	"	32.2	Grain	
"	"	"	"	38.4	Alfalfa	
				77.2		

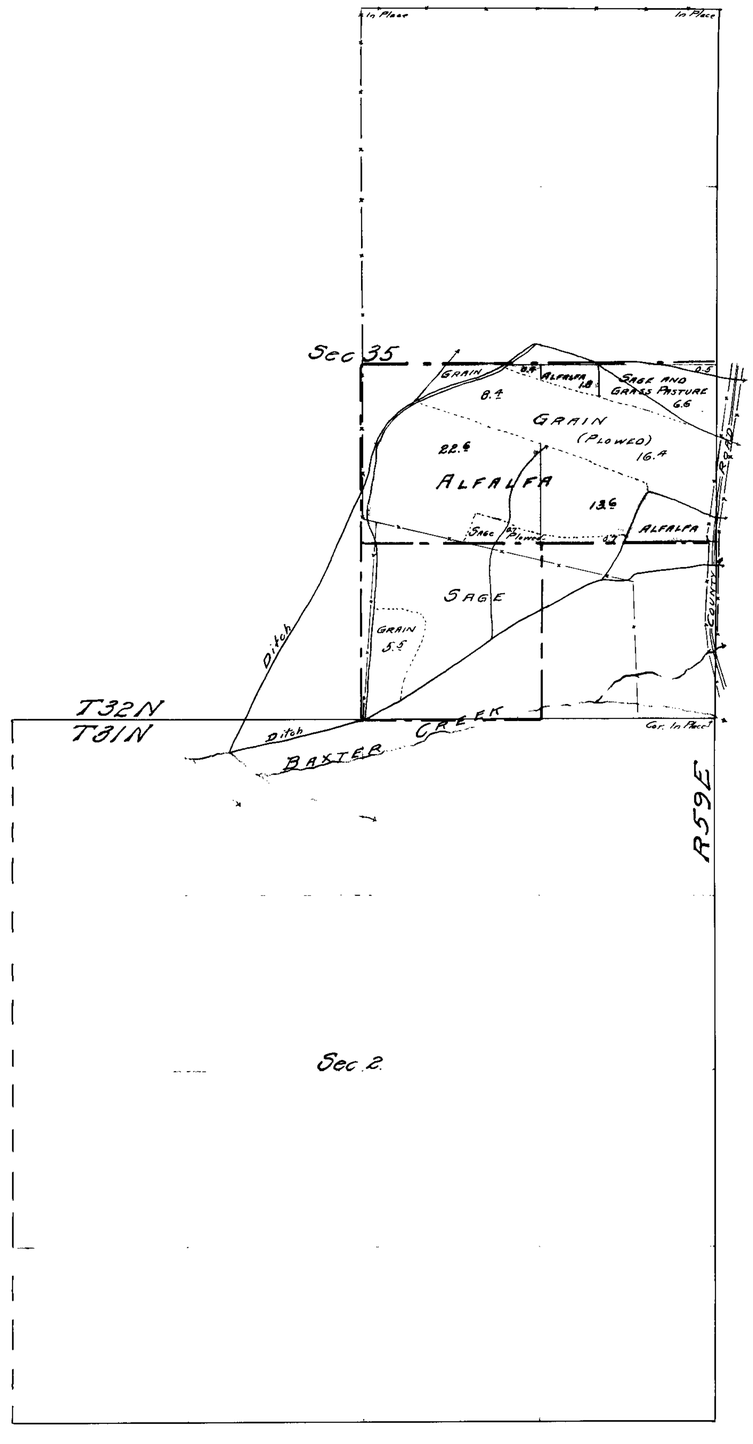

Chas. F. De Armond

Edith S. Lutts

9th.

of Nov. 21

Edith S. Lutts

Edith S. Lutts under Permit 3009

Chas. F. De Armond
State Water-right Surveyor.

16th Nov. 21

Otto F. Williams,

CULTURAL MAP
PERMIT 3009
OF
EDITH S. LUTTS

WATER SOURCE: BAXTER CREEK
WATER SYSTEM:
ELKO COUNTY NEVADA
Surveyed by C. F. De Armond
Scale 1 Inch = 600 Feet.

601 BK. 4 2-8-22.
for 0.772 c.f.s.

3009