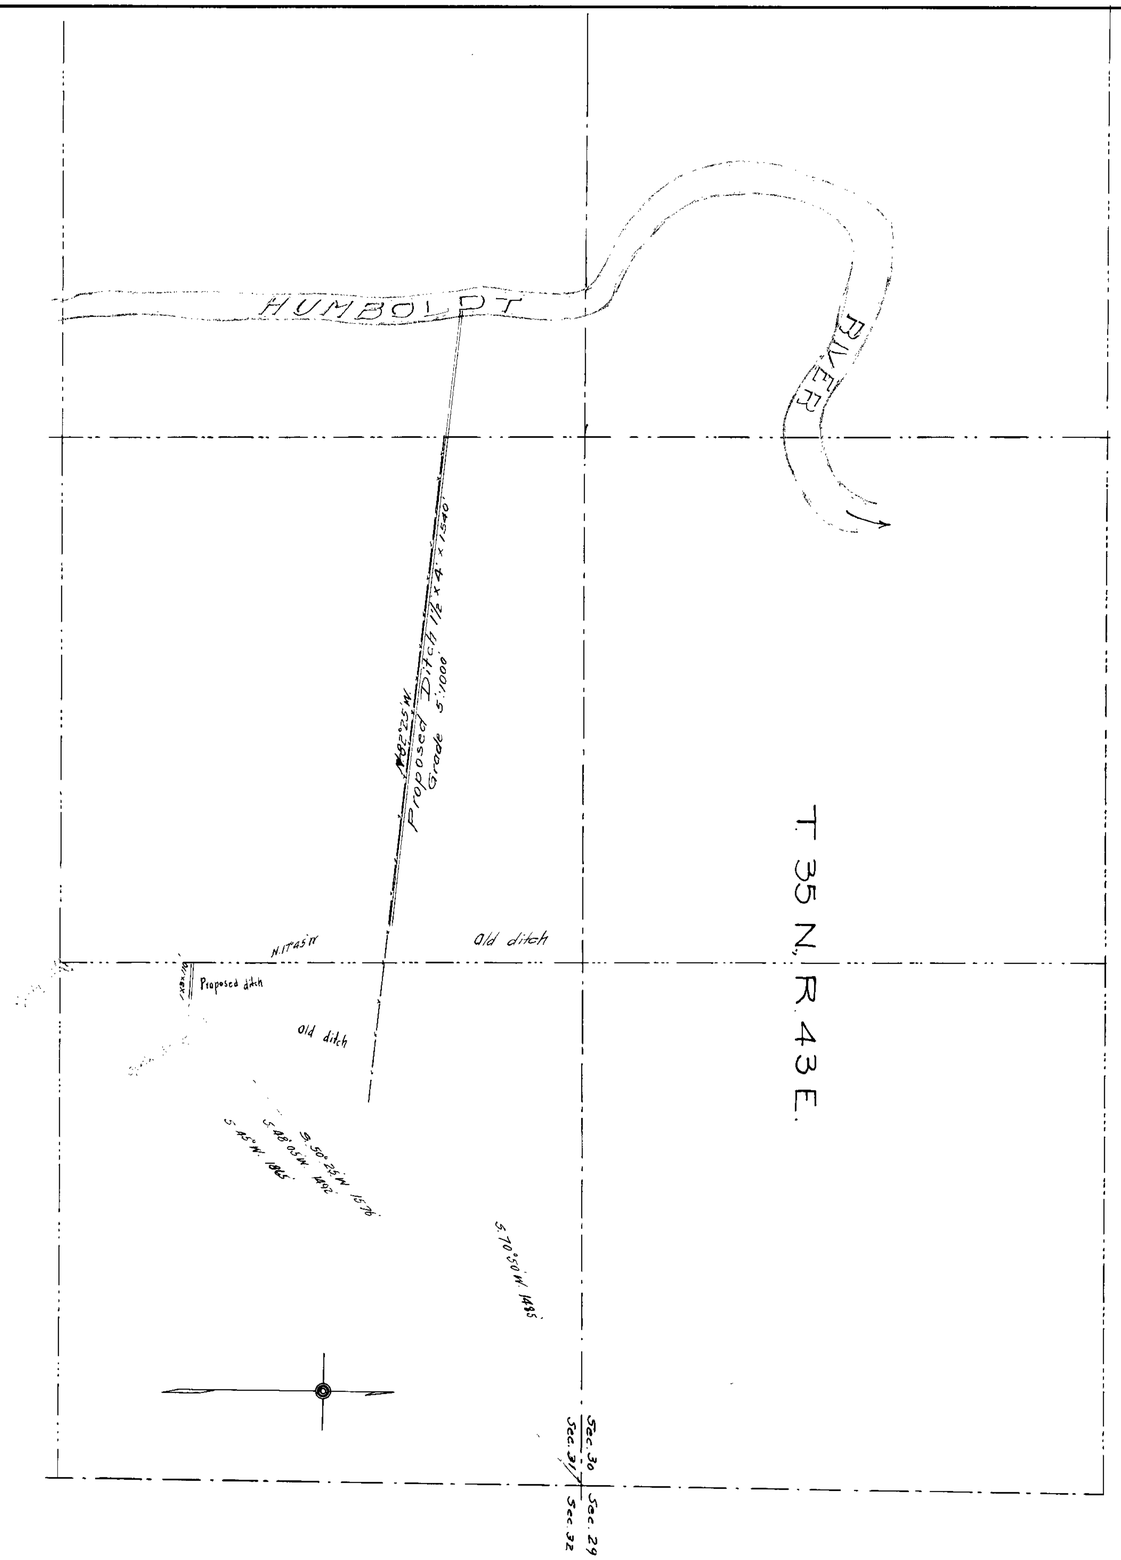

I hereby certify, that the above map is made from plats on file in the State Engineers Office

May 22nd, 1914

Horace H. Sheldon, C.E.

In 2 sheets Sheet No. 1

MAP
OF
ALBERT H. JOHNSON'S RANCH
SHOWING
CHANGE IN MANNER OF INTENDED
USE OF WATER FROM EYRAUD'S
SPRINGS
MAY, 1914. SCALE 1 IN.- 500 FT.

3011

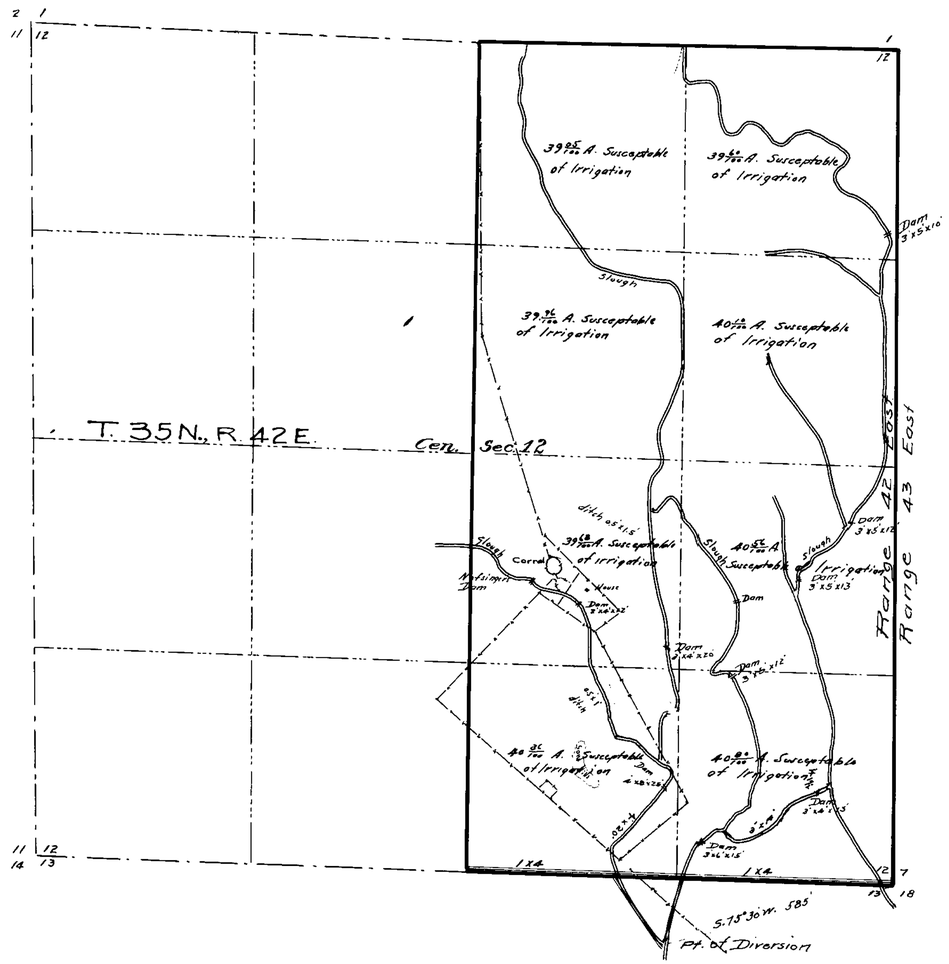

I hereby certify that the above map is made from plats on file in the State Engineers Office

May 22nd, 1914

Horace H. Sheldon, C.E.

In 2 sheets Sheet No 2.

MAP
OF
ALBERT H JOHNSON'S RANCH
SHOWING
CHANGE IN MANNER OF INTENDED
USE OF WATER FROM EYRAUD'S
SPRINGS
MAY, 1914. SCALE 1 IN = 500 FT.

3011