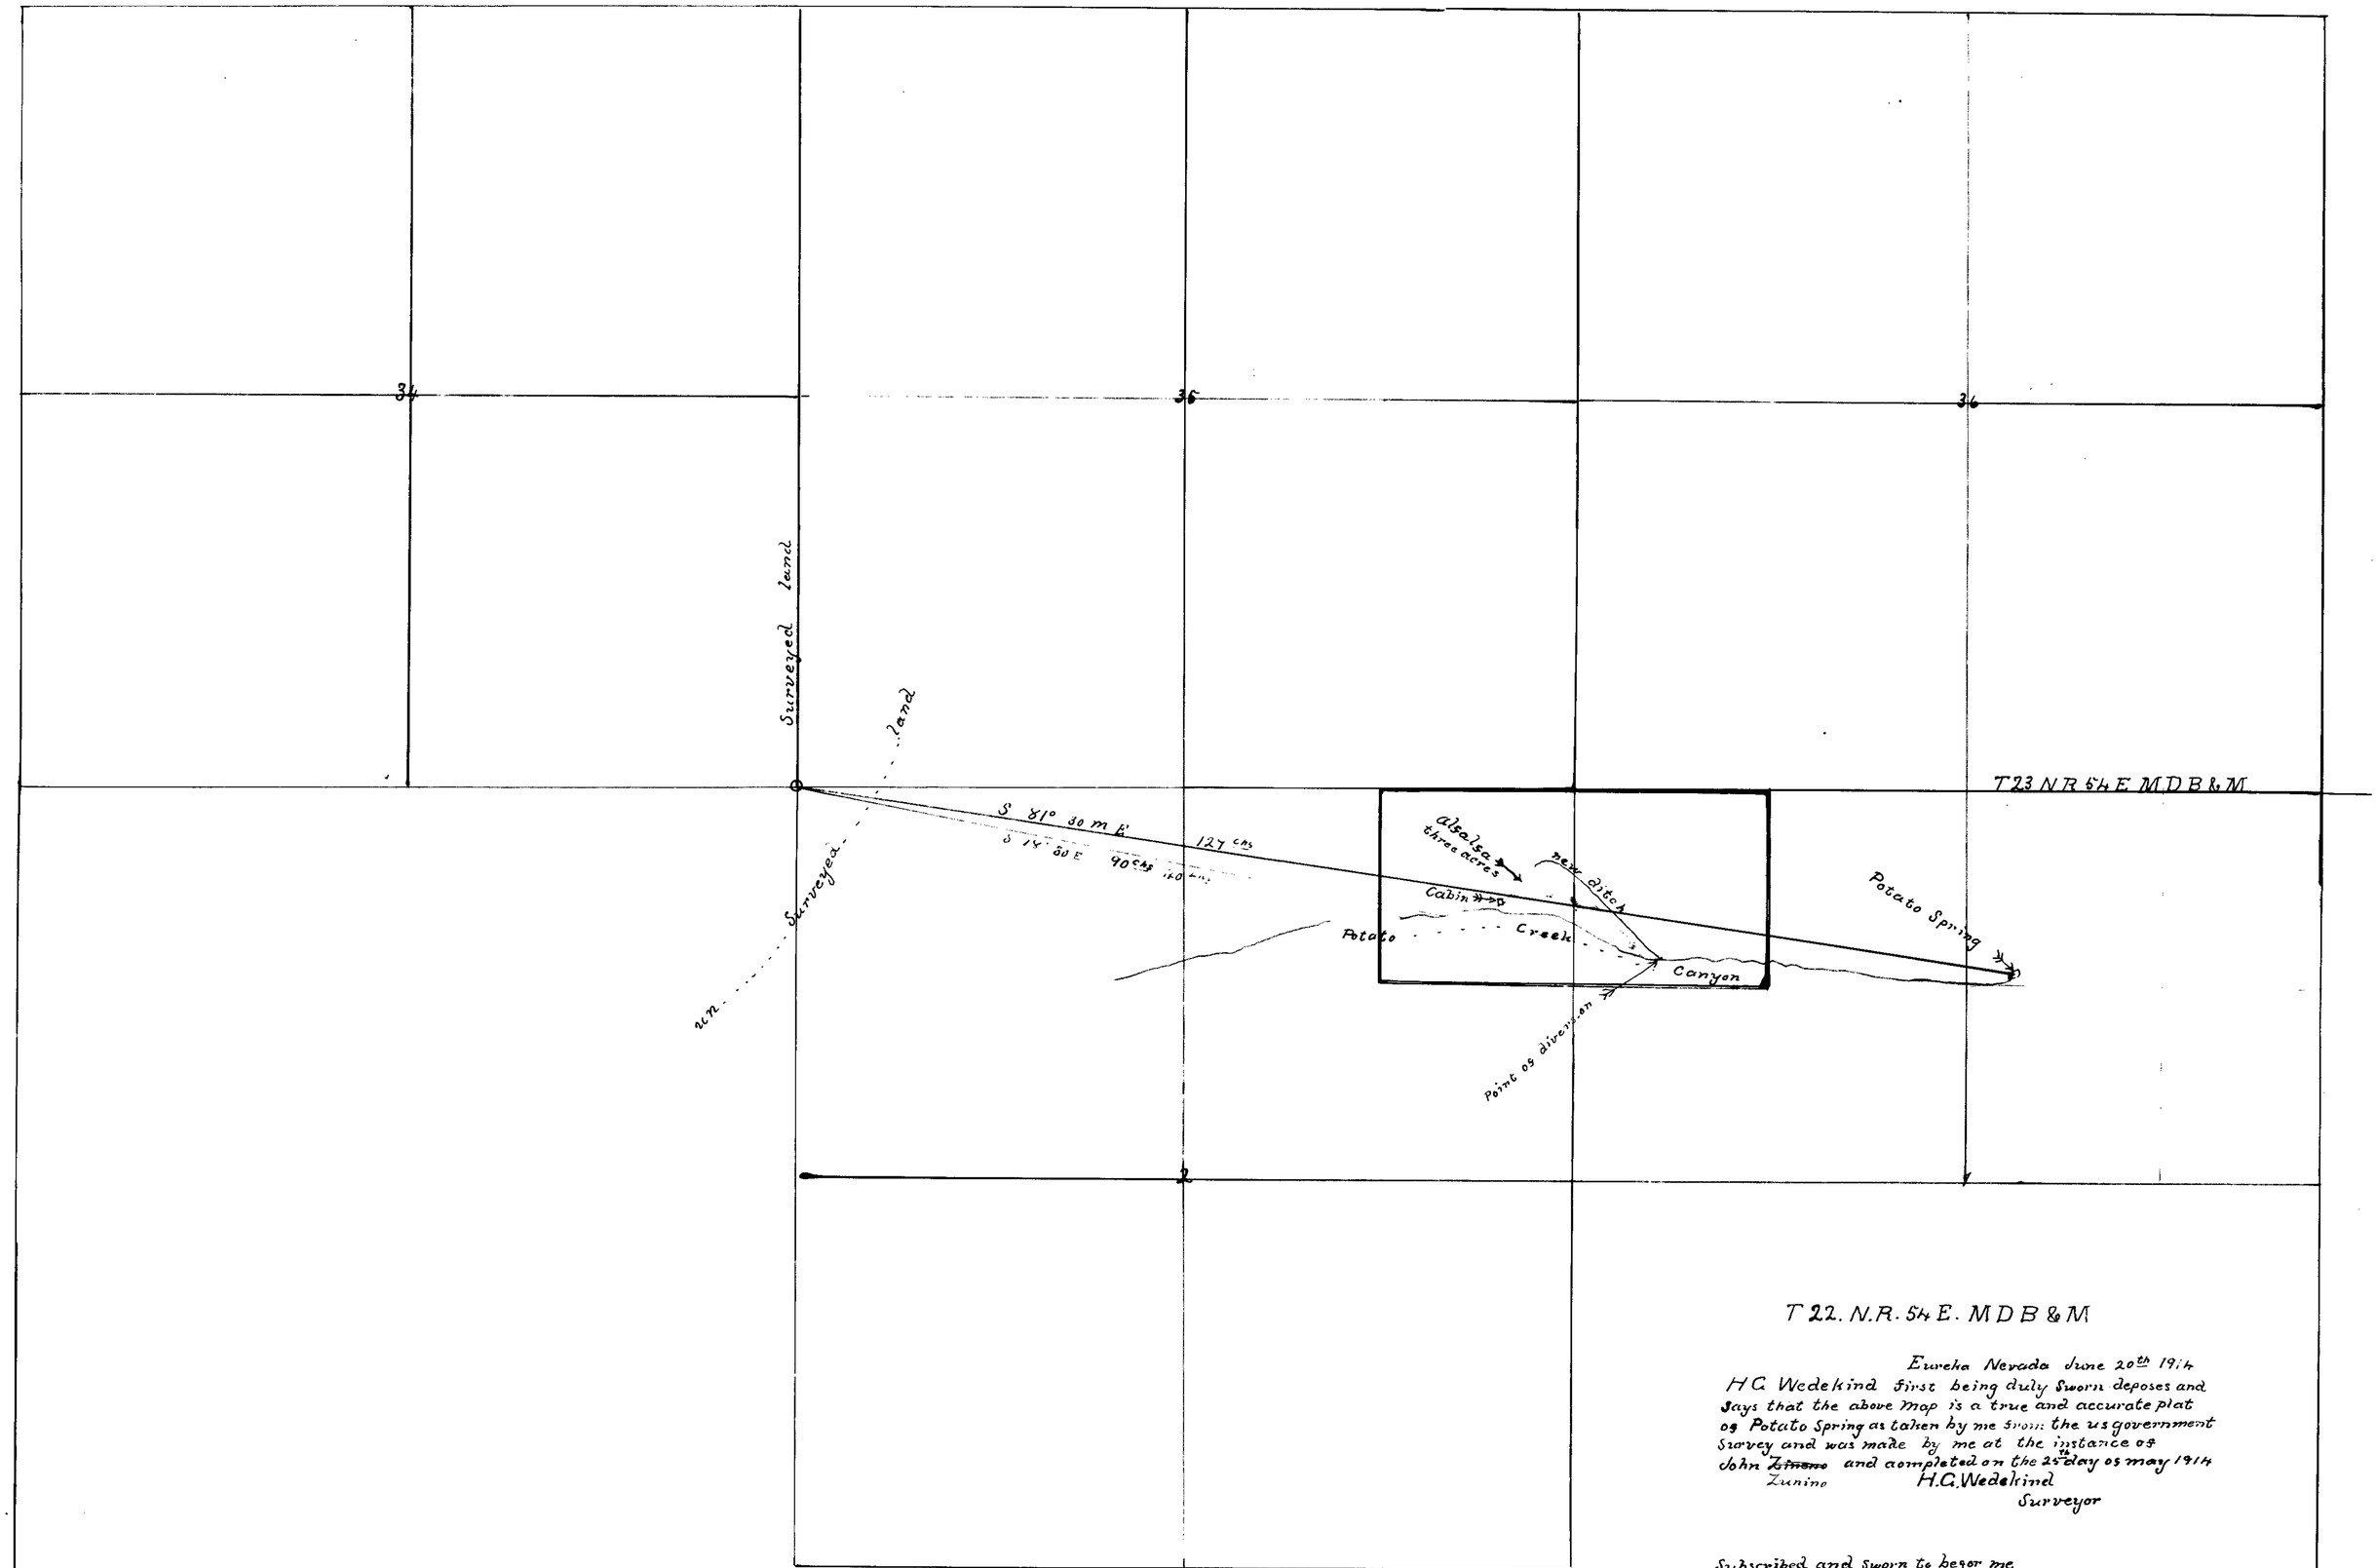
34
35
36
Surveyed land
Surveyed land
T23 N R 54 E M D B & M
S 81° 30 m E
127 chs
S 14° 30 E
90 chs
alfalfa
three acres
new ditch
Cabin
Potato
Creek
Canyon
Potato Spring
Point of diversion
2
T 22. N.R. 54 E. M D B & M
Eureka Nevada June 20th 1914
H C Wedekind first being duly Sworn deposes and
Says that the above Map is a true and accurate plat
of Potato Spring as taken by me from the us government
Survey and was made by me at the instance of
John ~~Zineno~~ Zunino and aompleted on the 25th day of may 1914
H.C. Wedekind
Surveyor
Subscribed and Sworn to befor me
on this the 20th day of June 1914
Notary Public in and for Eureka Nevada
Scale 628 Ft. one inch.
v 17°

3018