Section	Sub division	Town Ship	Range	Cultivated Des. of sewage	Cultivated Des. of culture	Date of first culture
26	W½NW¼ N½SW¼	30N	35E			

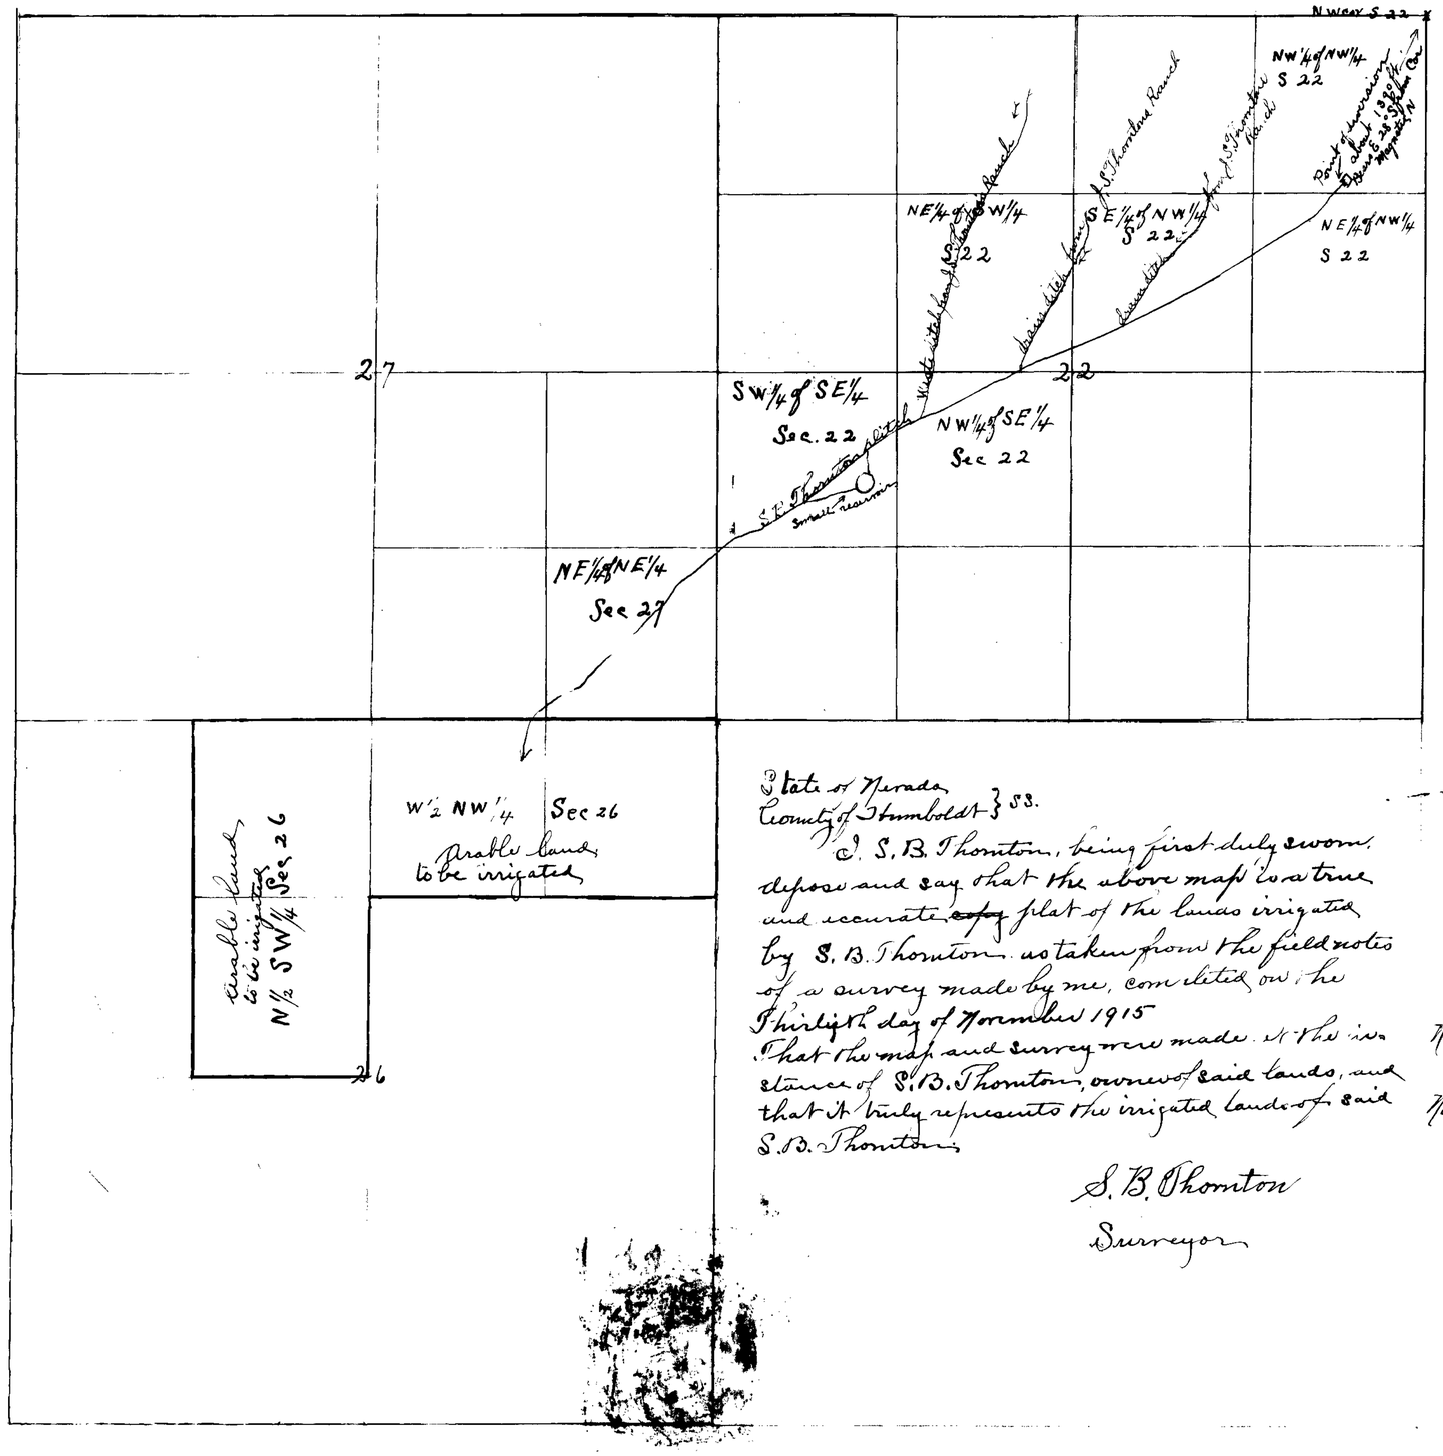

Note - Being a dry season very little water was available for irrigation
It is proposed to irrigate as much of the 160 acres as possible
Land is being cultivated as far as conditions will permit

State of Nevada
County of Humboldt } ss.

I, S. B. Thornton, being first duly sworn, depose and say that the above map is a true and accurate ~~copy~~ plat of the lands irrigated by S. B. Thornton as taken from the field notes of a survey made by me, completed on the Thirtieth day of November 1915
That the map and survey were made at the instance of S. B. Thornton, owner of said lands, and that it truly represents the irrigated lands of said S. B. Thornton

S. B. Thornton
Surveyor

Name of owner of land
S. B. Thornton
Name of Stream from which water is taken
Buena Vista Creek

True North

(S)

FILED
FEB 9 1916
STATE ENGINEER'S OFFICE

3021