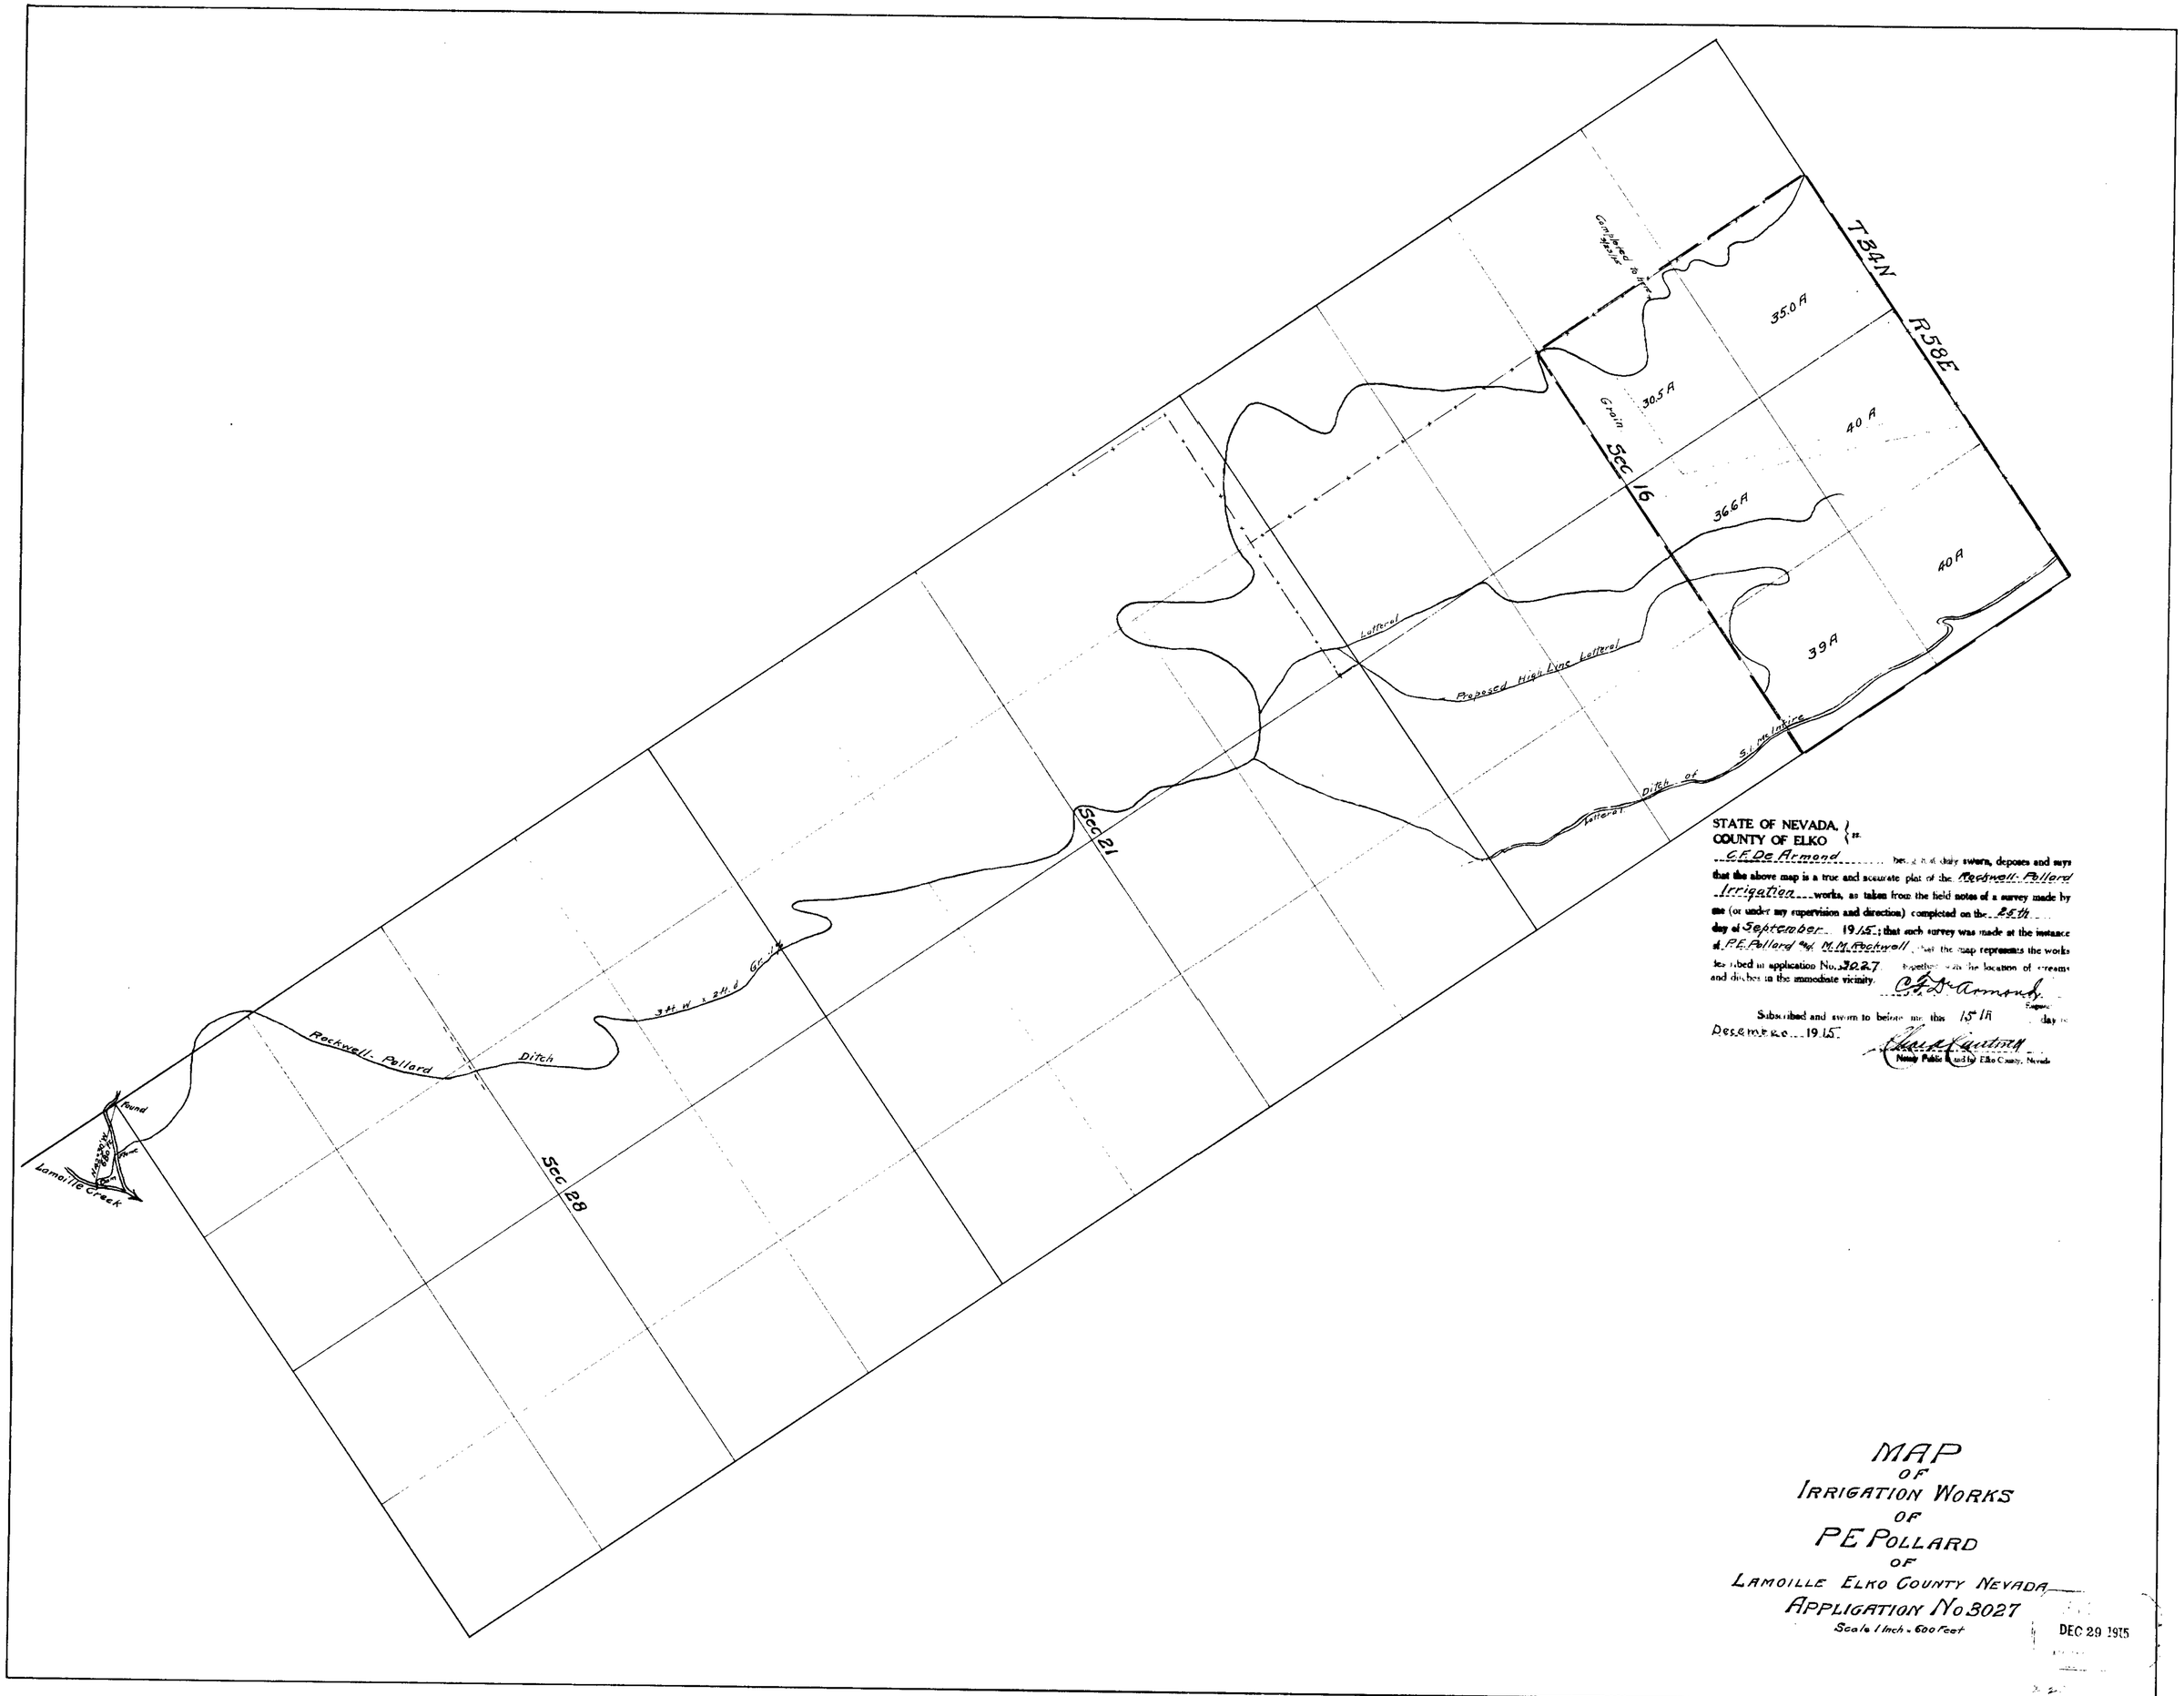

STATE OF NEVADA, }
COUNTY OF ELKO } ss.

C.F. De Armond being first duly sworn, deposes and says that the above map is a true and accurate plat of the Rockwell-Pollard Irrigation works, as taken from the field notes of a survey made by me (or under my supervision and direction) completed on the 25th day of September 1915; that such survey was made at the instance of P.E. Pollard and M.M. Rockwell; that the map represents the works described in application No. 3027 together with the location of streams and ditches in the immediate vicinity.

C.F. De Armond
Engineer

Subscribed and sworn to before me this 15th day of December 1915.

Notary Public in and for Elko County, Nevada

MAP
OF
IRRIGATION WORKS
OF
PE POLLARD
OF
LAMOILLE ELKO COUNTY NEVADA
APPLIGATION No 3027
Scale 1 Inch = 600 Feet

DEC 29 1915

C.F. DeArmond Elko Nevada
U.S. Min. Surveyor

3027