Section	Sub-division	Township	Range	Cultivated acreage	Description of Culture	Date of 1st. Culture.

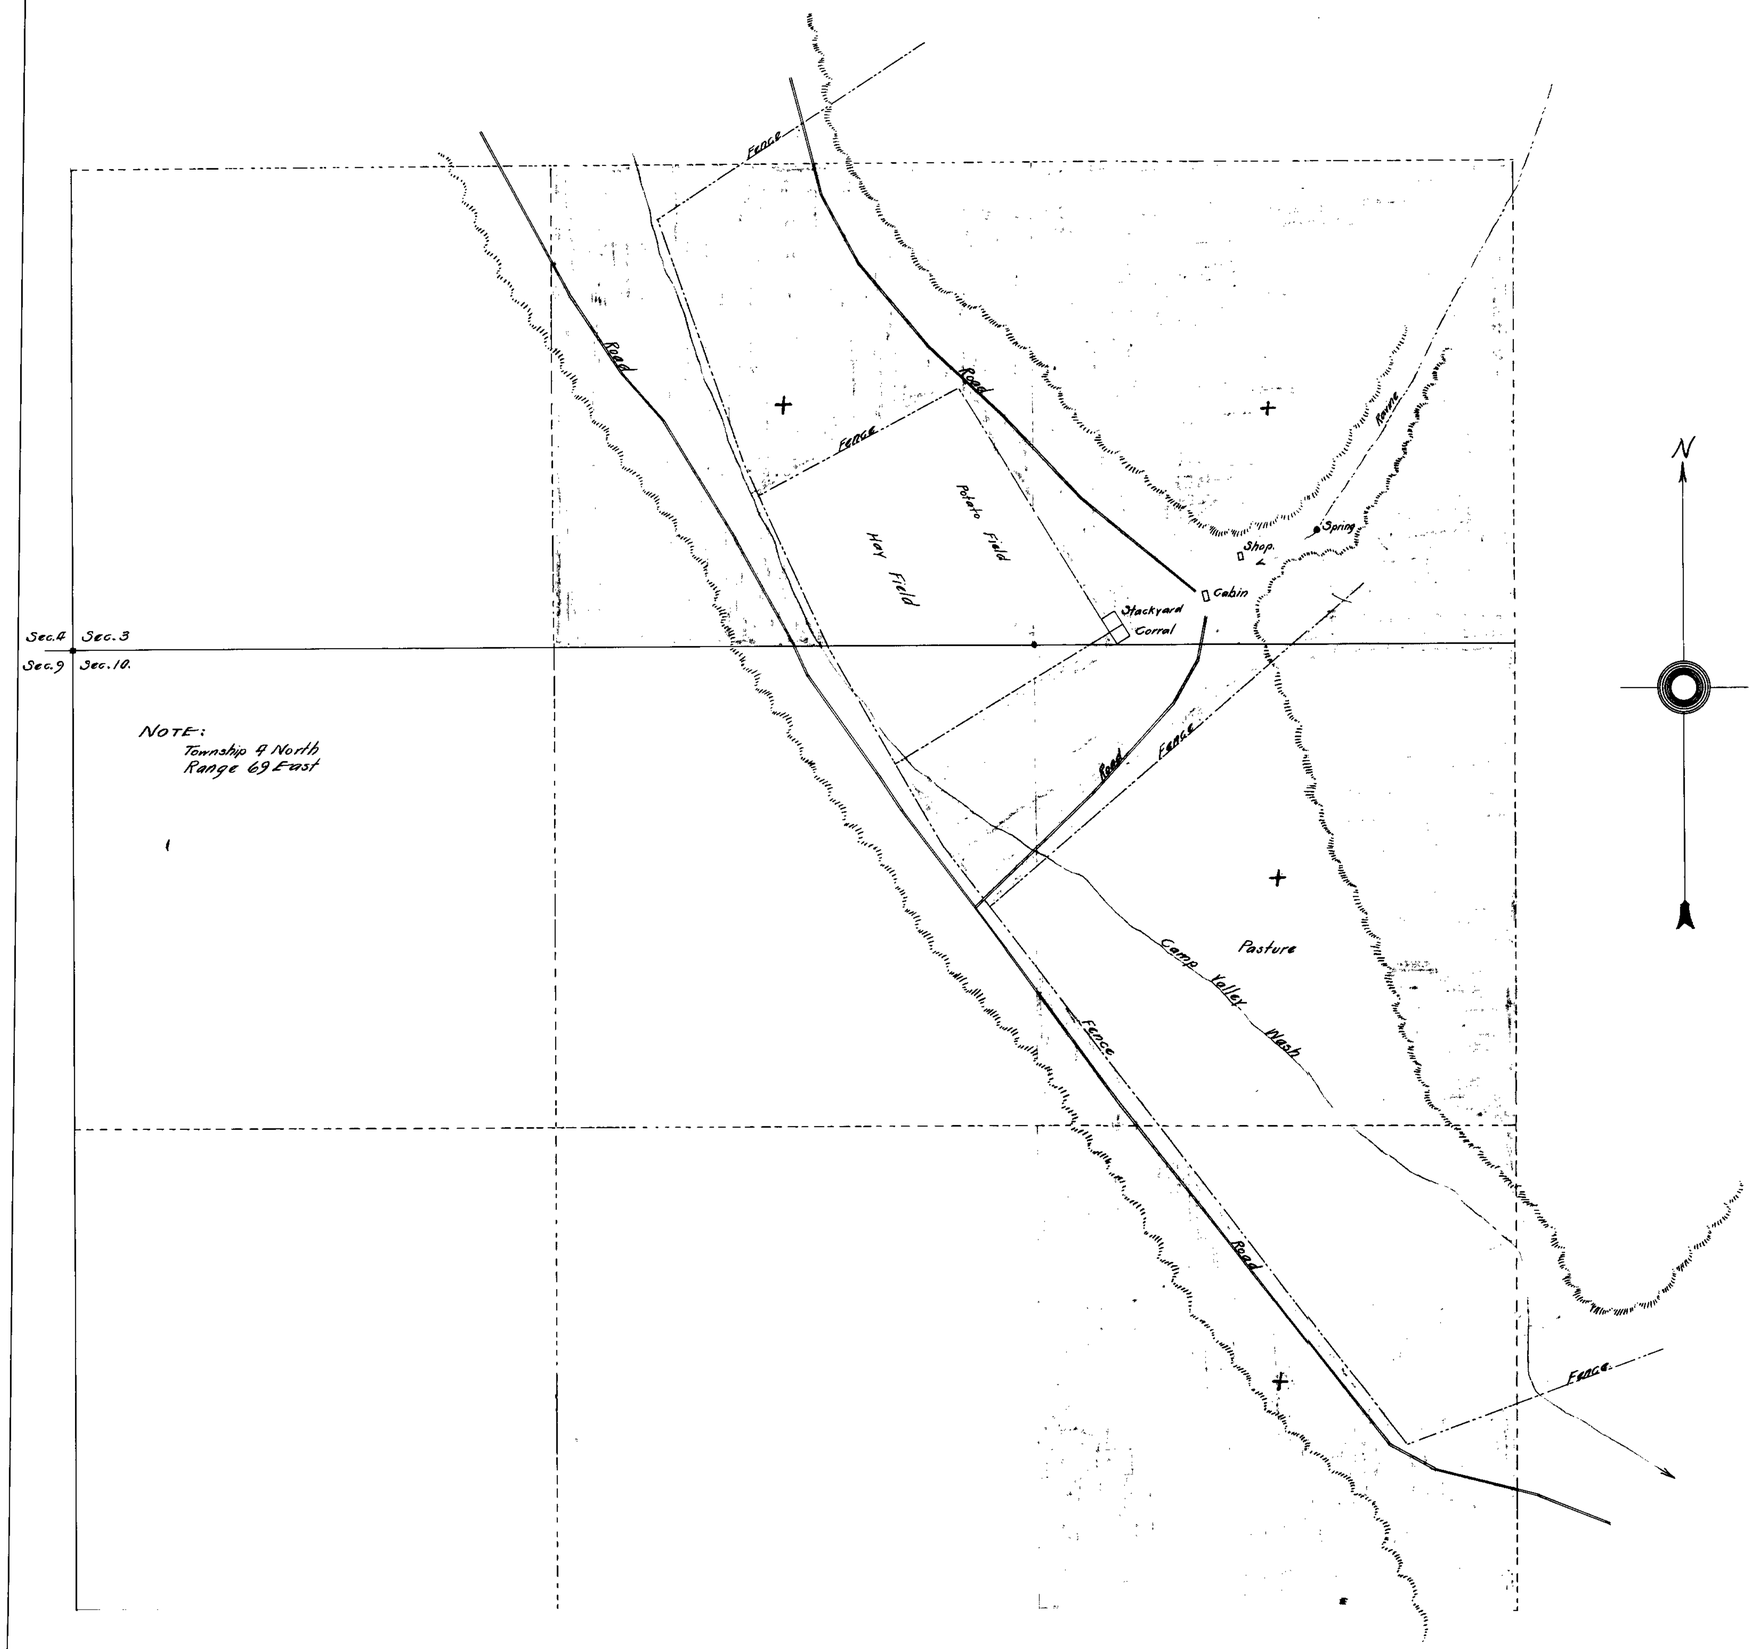

LEGEND	
Meadow	
Garden Culture	
Sage Brush	
Forty's Entered	+

STATE OF NEVADA } S.S.
COUNTY OF LINCOLN }

Frank Walker, being first duly sworn, deposes and says that the above map is a true and accurate plat of the lands proposed to be irrigated by Dave Francis, as taken from the field notes of the survey, made under my supervision and direction, completed on the 20 day of June 1913. That the map and survey were made at the instance of Dave Francis, owner of said lands, and that it truly represents the proposed irrigated lands of said Dave Francis.

Frank Walker
County Surveyor.

Subscribed and sworn to before me, this 22nd day of June, 1914.

Notary Public in and For Lincoln County, Nev.

PLAT SHOWING THE
HOMESTEAD ENTRY AND WATER APPLICATION
OF
DAVE FRANCIS.

PIOCHE NEVADA.

SCALE: 1"=120' June 22, 1914

FRANK WALKER, ENG.

3029