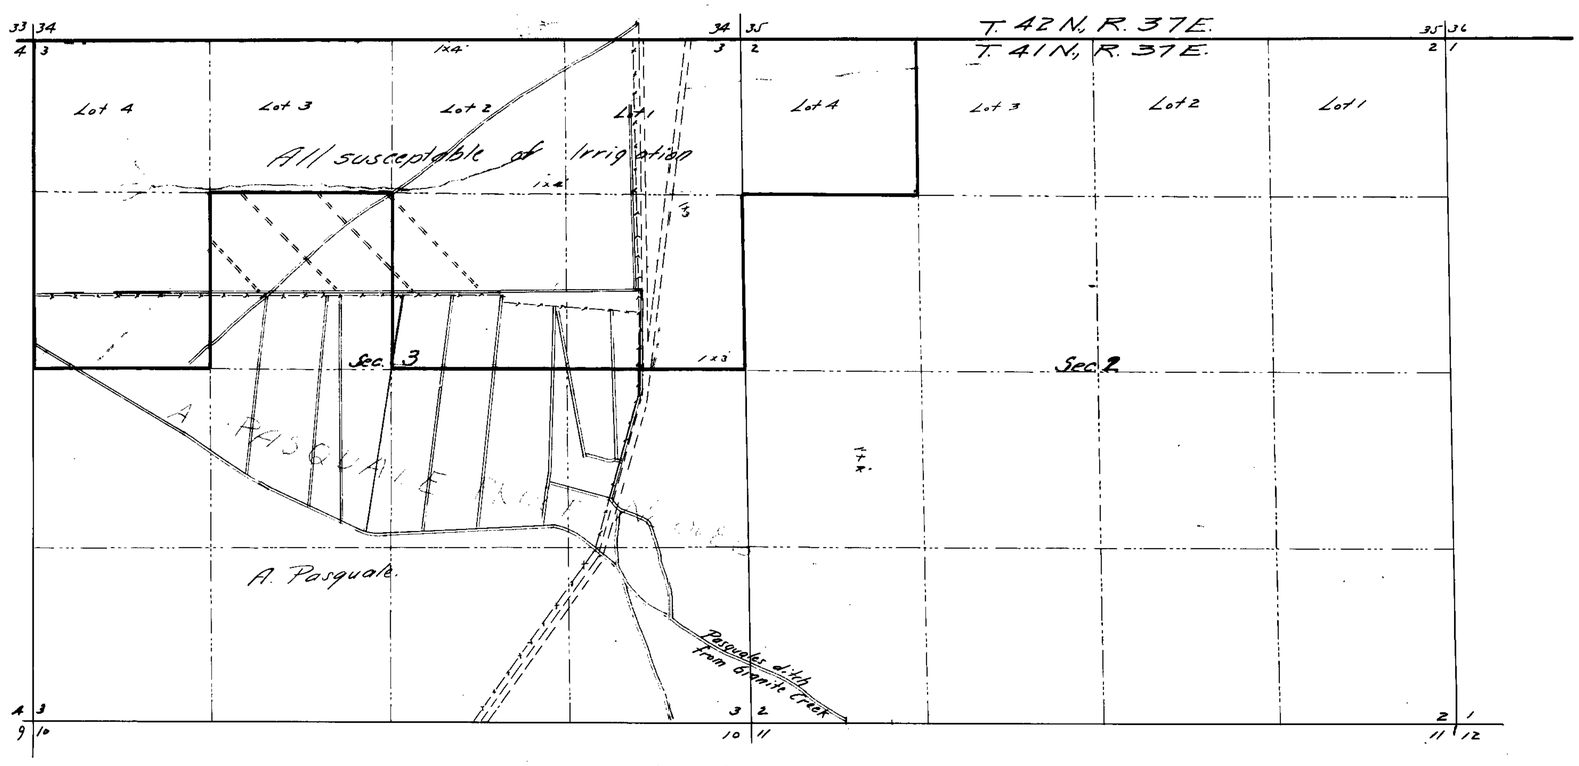

State of Nevada }
County of Humboldt } ss

Horace H. Sheldon, being first duly sworn, deposes and says that the above map is a true and accurate plat of Mrs. Rose B. Austin's works, as taken from the field notes of a survey made by me, completed on the 26th day of July, 1914; that such survey was made at the instance of Mrs. Rose B. Austin; that the map represents the works described in application No. 3038, together with the location of streams and ditches in the immediate vicinity.

Horace H. Sheldon, C.E.
Surveyor

Subscribed and sworn to before me, this 3rd day of August, 1914

T. A. Brandon
Notary Public, in and for Humboldt County, Nevada.

Application No. 3038

PLAT
OF
MRS. ROSE B. AUSTIN
IRRIGATION SYSTEM
FROM
GRANITE CREEK
HUMBOLDT CO. NEVADA
JULY 1914, SCALE 1" = 600'

3038