Township 1 North Range 33 East MDB&M

Scale
1" = 400'

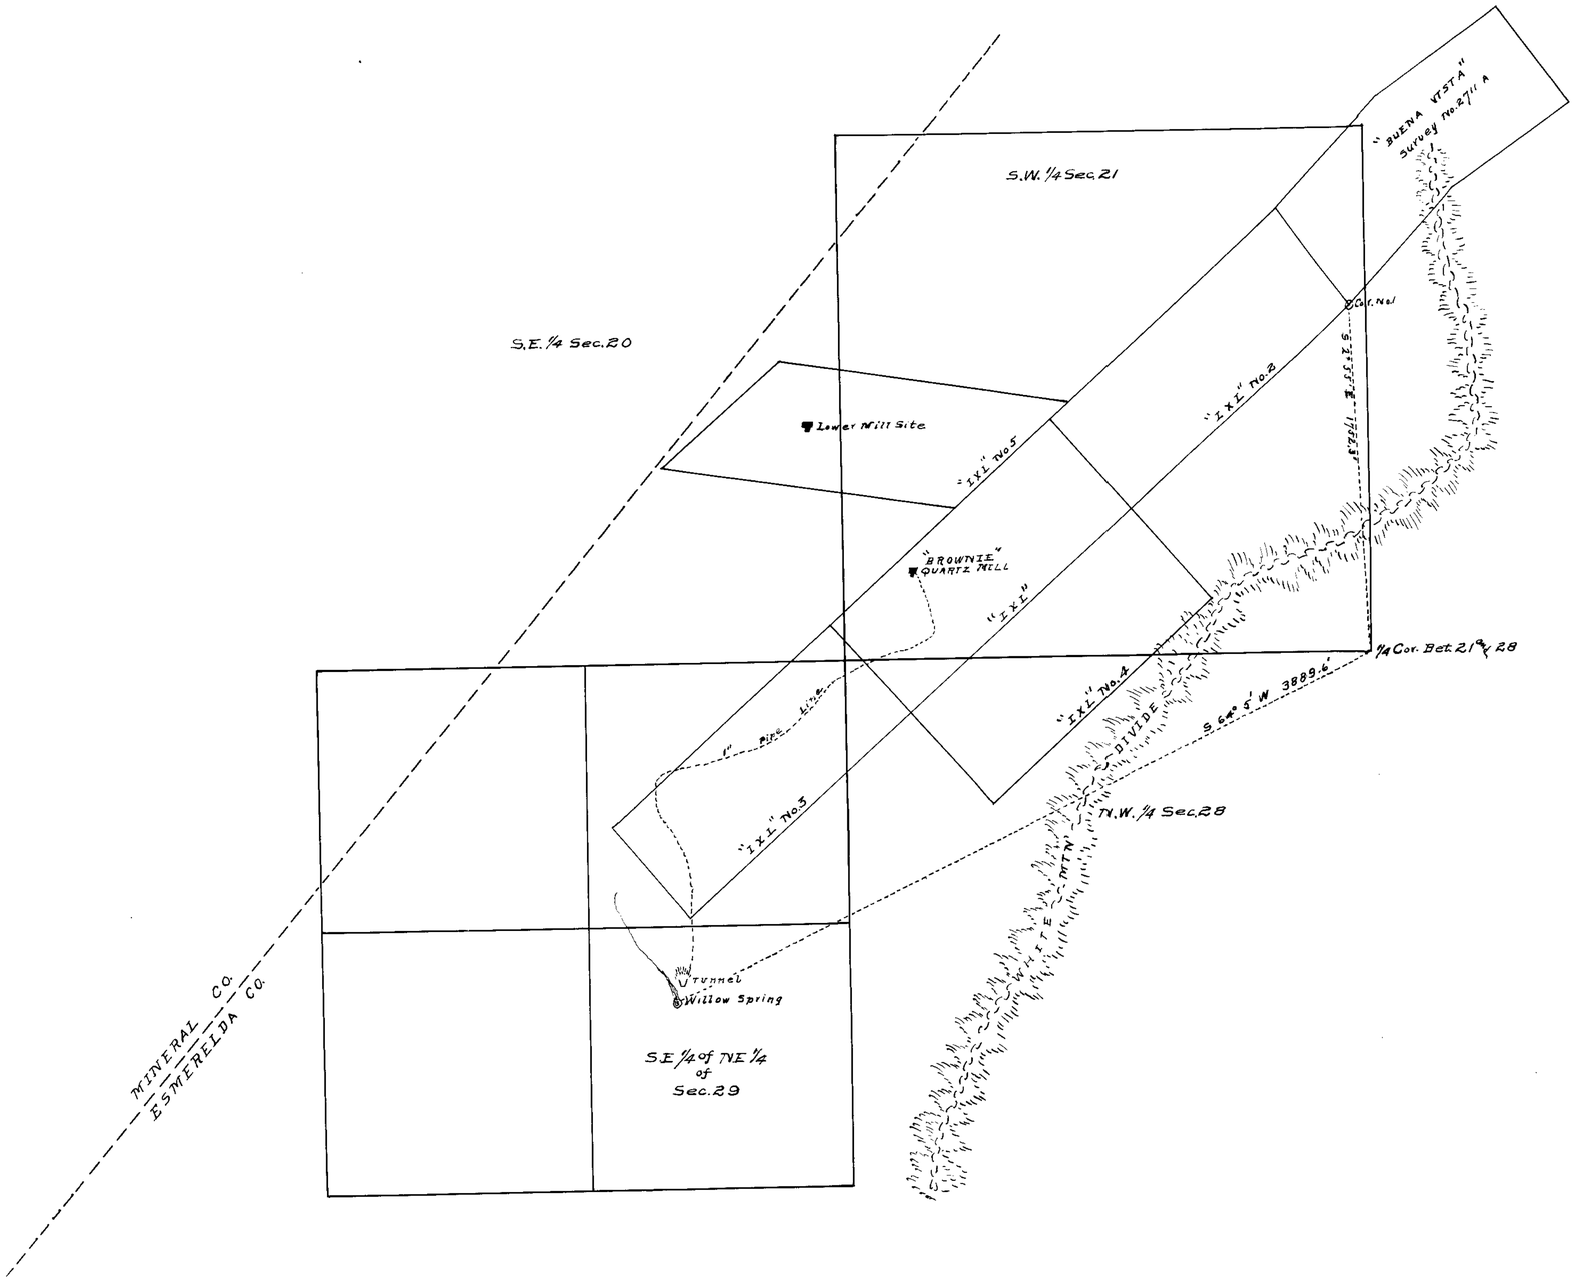

STATE OF NEVADA }
County of ESMERELDA } SS

S.T. McELROY, being first duly sworn, deposes and says that the above map is a true and accurate plat of the "IXL" works, as taken from the field notes of a survey made by me completed on the twelth day of August 1915; that the map represents the works described in application No. 3047, together with the location of streams and ditches in the immediate vacinity

S.T. McELROY
S.T. McElroy Surveyor

Subscribed and sworn before me this, the 17th day of ---------- 1915

A. O. Roach
Notary Public in and for Mineral County, Nevada
My Commission Expires Sept. 29 1915

-TITLE-
"IXL" Pipe Line
Application No. 3047
S.T. McELROY
Bley
Nev.

3047