| Section | Sub division | Township | Range | Cultivated Acreage | Description of Culture | Date of first Culture |
|---|---|---|---|---|---|---|
| 20 | SW¼ SE¼ | 47 | 60 | 10 | Timothy | |
| " | NW¼ SE¼ | " | " | 30 | | |
| " | NE¼ SW¼ | " | " | 10 | | |
| " | SE¼ NW¼ | " | " | 15 | | |
| " | SW¼ NE¼ | " | " | 20 | | |
| " | NW¼ NE¼ | " | " | 20 | | |
| " | NE¼ NW¼ | " | " | 35 | | |
| 17 | SE¼ SW¼ | " | " | 35 | | |

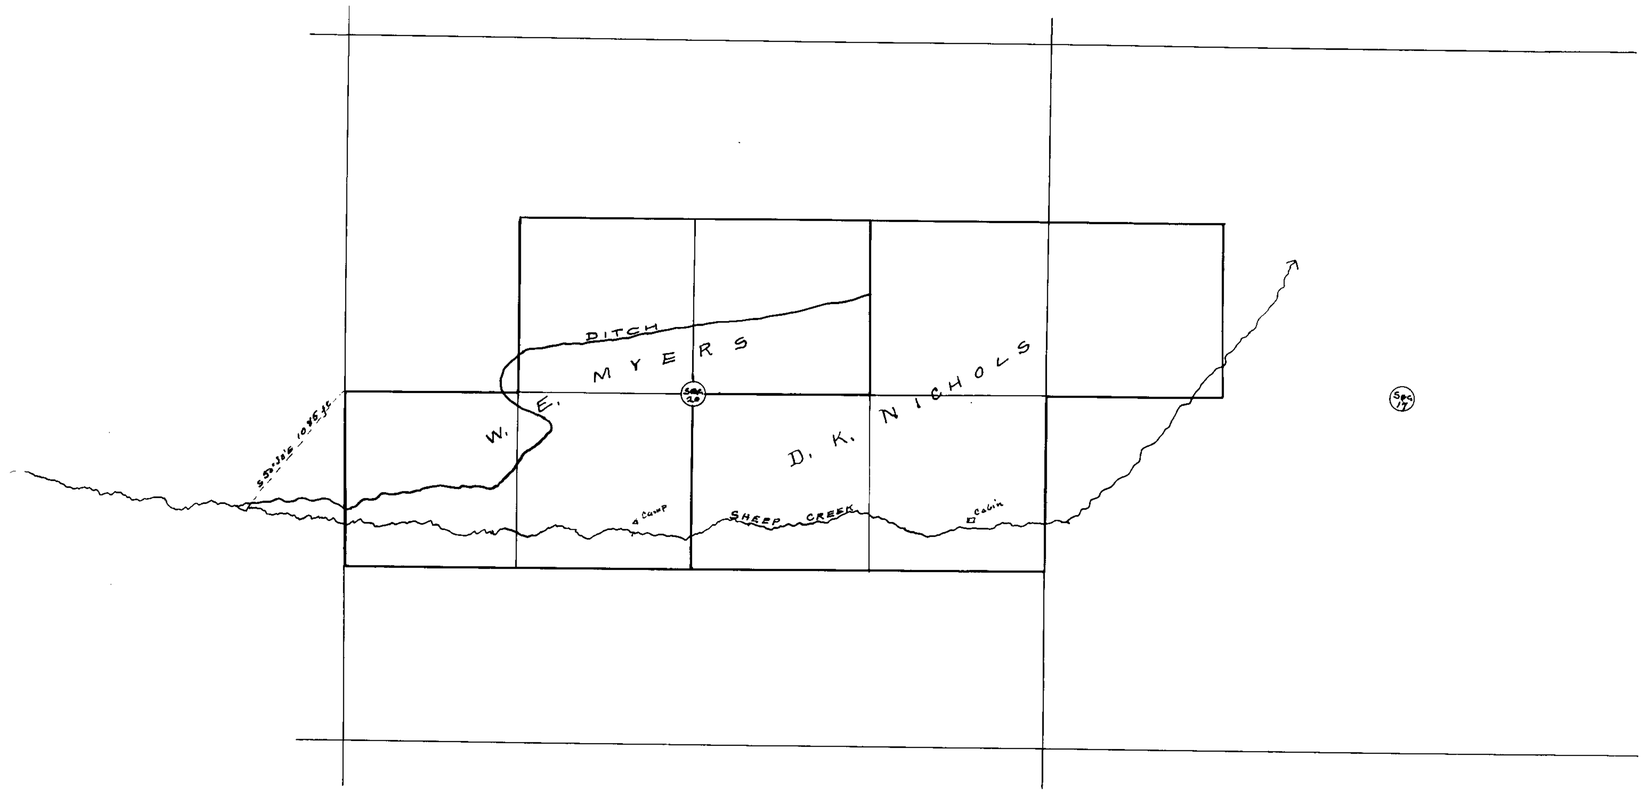


PLAT OF

# SHEEP CREEK DITCH

Application No.

Scale 600 ft. to 1 in.

Irrigated Lands
Sections 17 + 20
T. 47 N. R. 60 E. M.D.M.

STATE OF NEVADA }
COUNTY OF ELKO } ss

Winthrop W. Fisk, being duly sworn, deposes and says that the above map is a true and accurate plat of the lands irrigated by William E. Myers and Daniel K. Nichols as taken from the field notes of survey made by me completed on the 2nd day of August 1914. That the map and survey were made at the instance of William E. Myers and Daniel K. Nichols, owners of said lands, and that it truly represents the irrigated lands of said William E. Myers and Daniel K. Nichols.

Winthrop W. Fisk, Surveyor.

Subscribed and sworn to before me this 17th day of August 1914.

Ralph S. Silver, Justice of the Peace
Jackpot Precinct, Elko County, Nevada

3073